

PURPOSE OF ISSUE	PLANNING

All information should be checked by the contractor on site before commencing work. Any discrepancies should be reported to the Designer immediately. All rights are reserved and are not transferable. Unauthorised reproductions of this drawing are not permitted.

0 1 2 3m

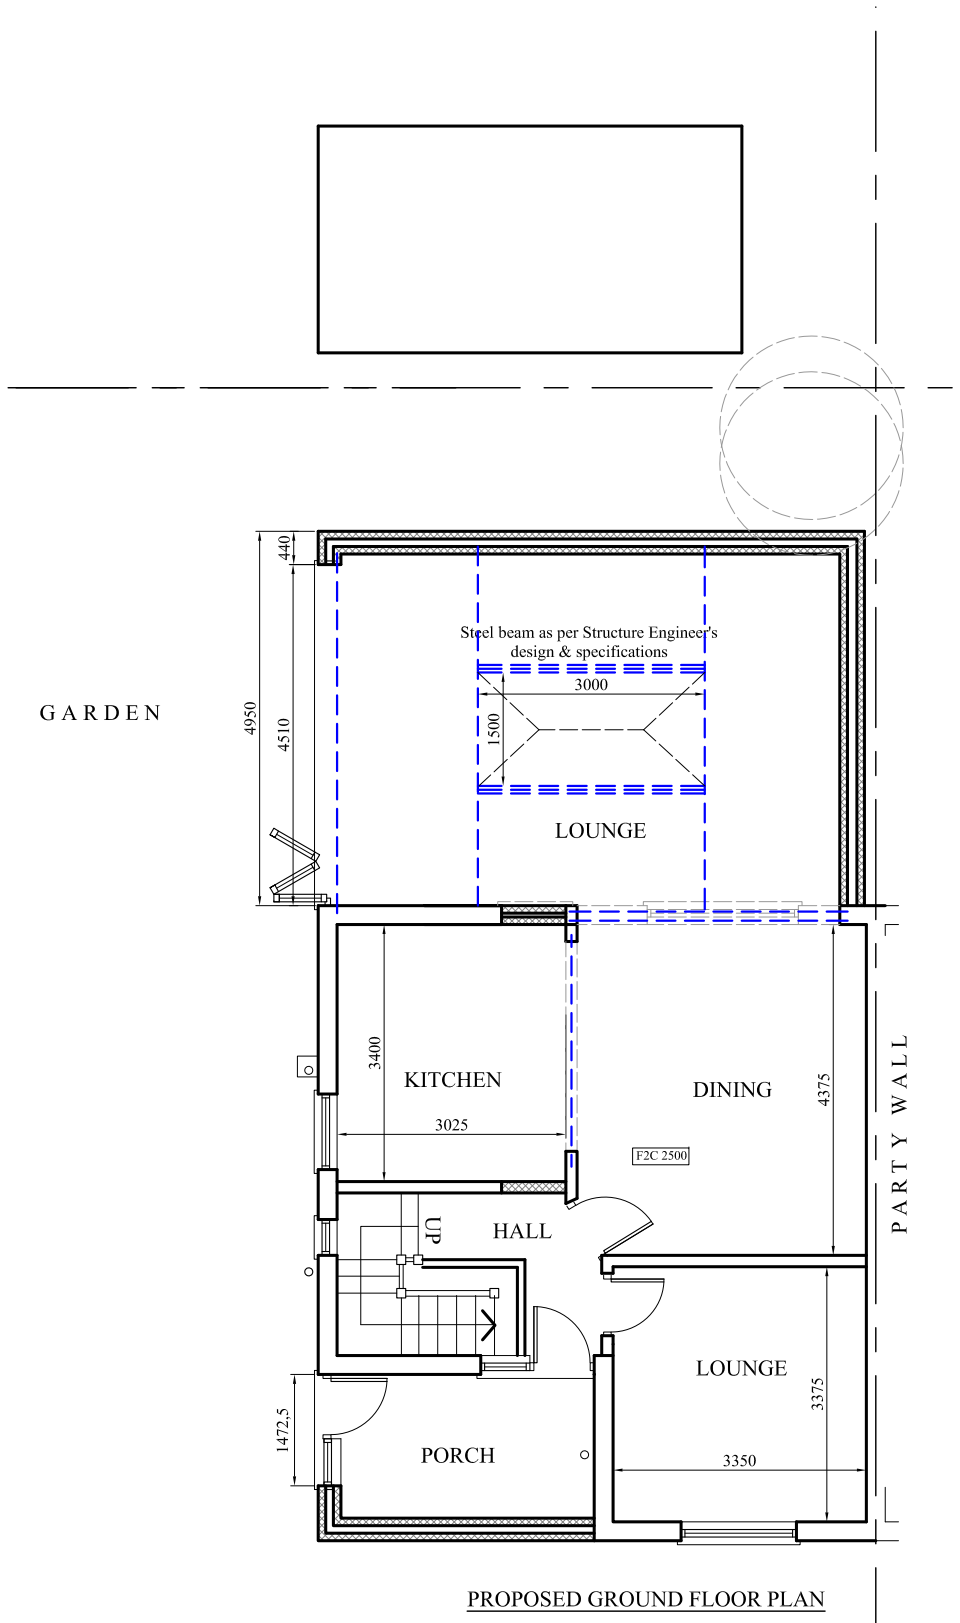


PROPOSED GROUND FLOOR PLAN

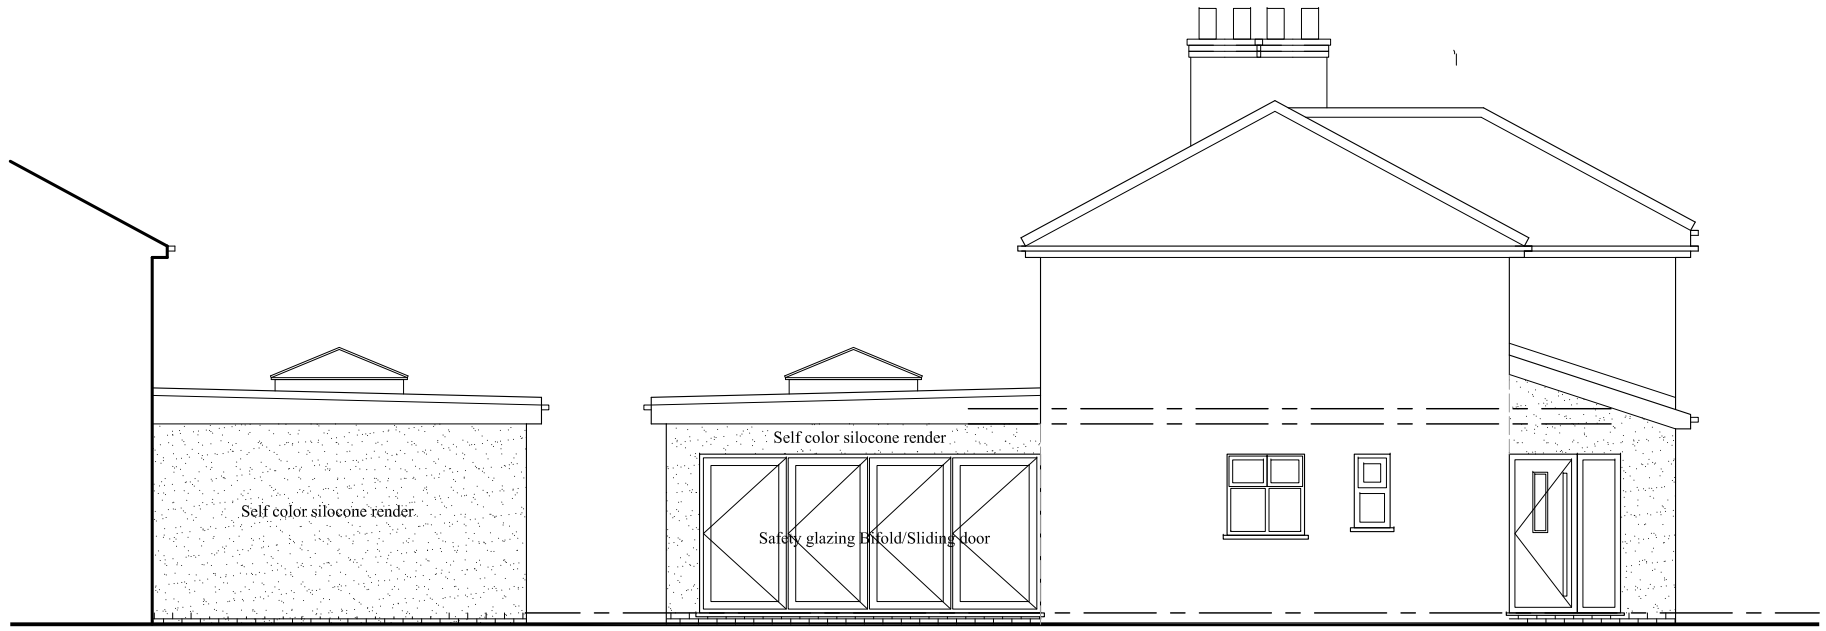

PROPOSED SIDE ELEVATION

PROPOSED SIDE ELEVATION

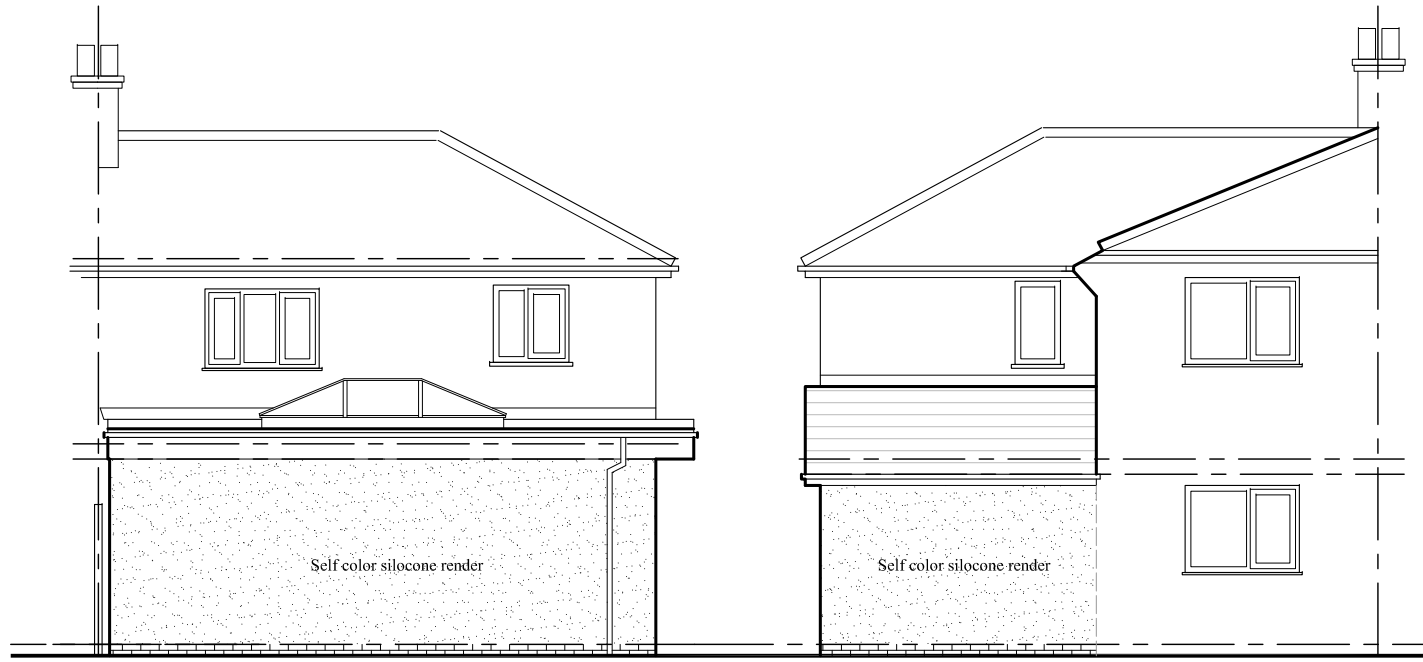

PROPOSED REAR ELEVATION

PROPOSED FRONT ELEVATION

PROJECT
1 The Drive, Didsbury

CLIENT
Mr. Shahzad Ahmad Khan

DRAWING TITLE
Proposed Plan

JOB No
-

DRAWING No
NA-P02

SCALE
1:100@A3

DATE
June 2025

REVISION

DRAWN
NA

CHECKED BY
-

t: 0782 895 3405
e: nadesignandbuilds@gmail.com

na design