
| PURPOSE OF ISSUE | PLANNING |
|---|---|

All information should be checked by the contractor on site before commencing work. Any discrepancies should be reported to the Designer immediately. All rights are reserved and are not transferable. Unauthorised reproductions of this drawing are not permitted.

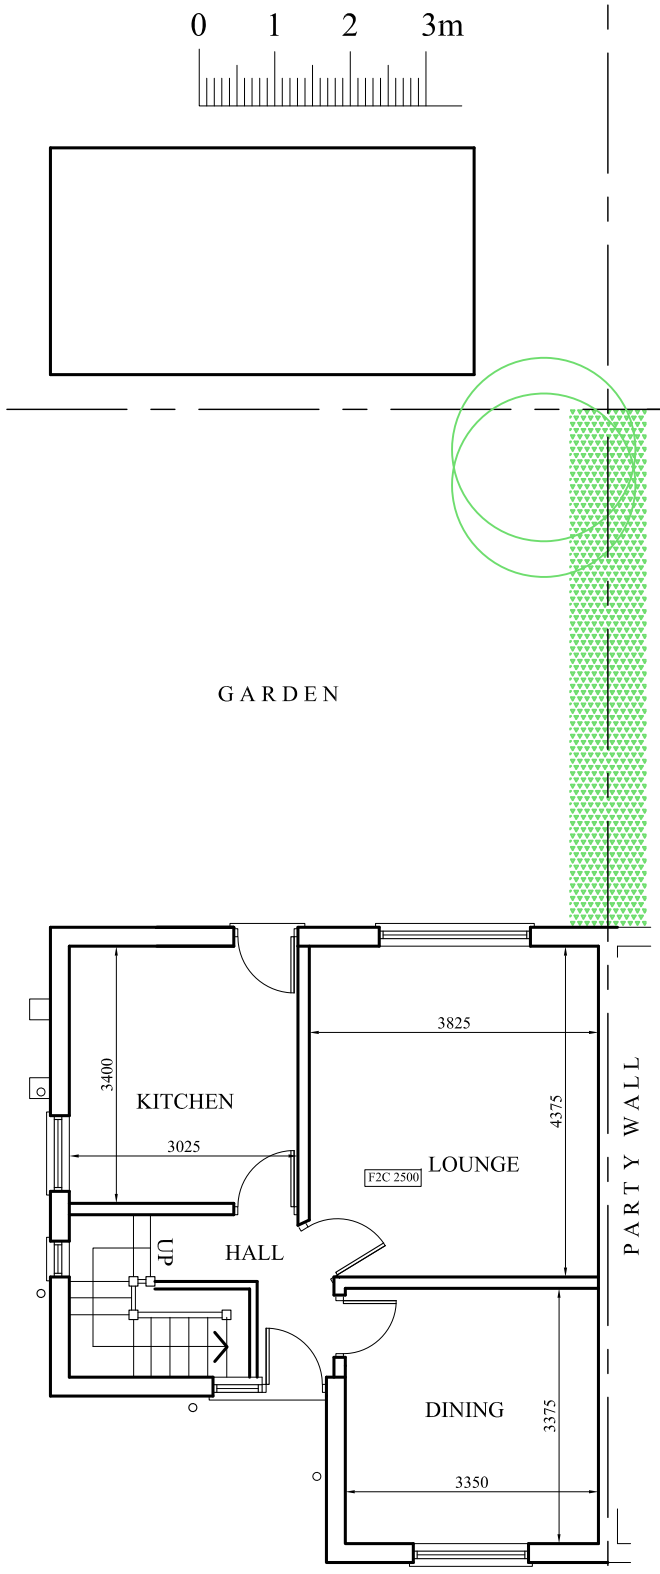



EXISTING GROUND FLOOR PLAN




EXISTING SIDE ELEVATION

EXISTING SIDE ELEVATION

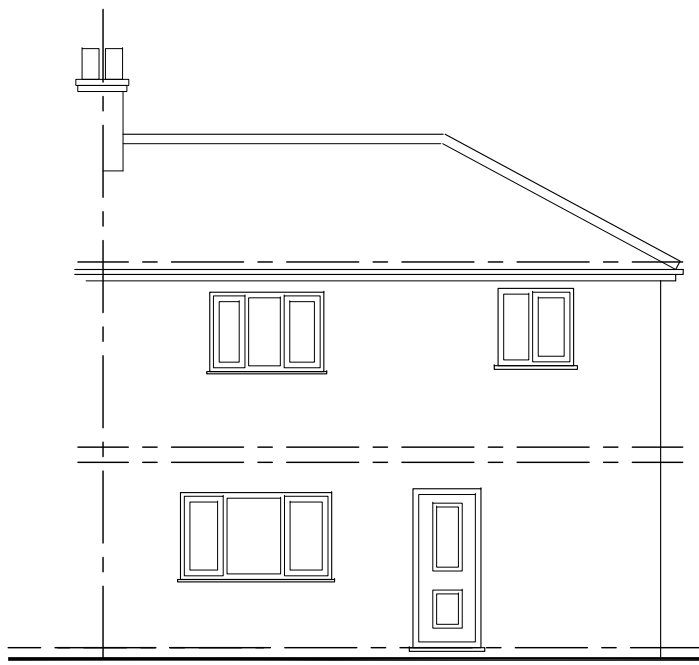

EXISTING REAR ELEVATION

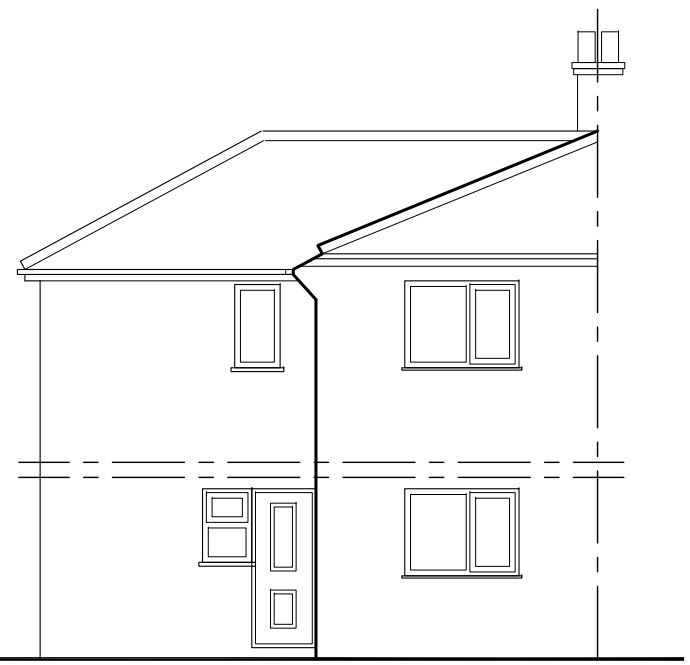

EXISTING FRONT ELEVATION

PROJECT
1 The Drive, Didsbury

CLIENT
Mr. Shahzad Ahmad Khan

DRAWING TITLE
Existing Plan

| JOB No | DRAWING No |
|---|---|
| - | NA-P01 |

| SCALE | DATE | REVISION |
|---|---|---|
| 1:100@A3 | June 2025 | |

| DRAWN | CHECKED BY | |
|---|---|---|
| NA | | - |

t: 0782 895 3405
e: nadesignandbuilds@gmail.com

na design