


Proposed Elevation to Egerton Crescent

Aluminium shopfront glazing system, anthracite grey finish



Proposed Wilmslow Road Elevation

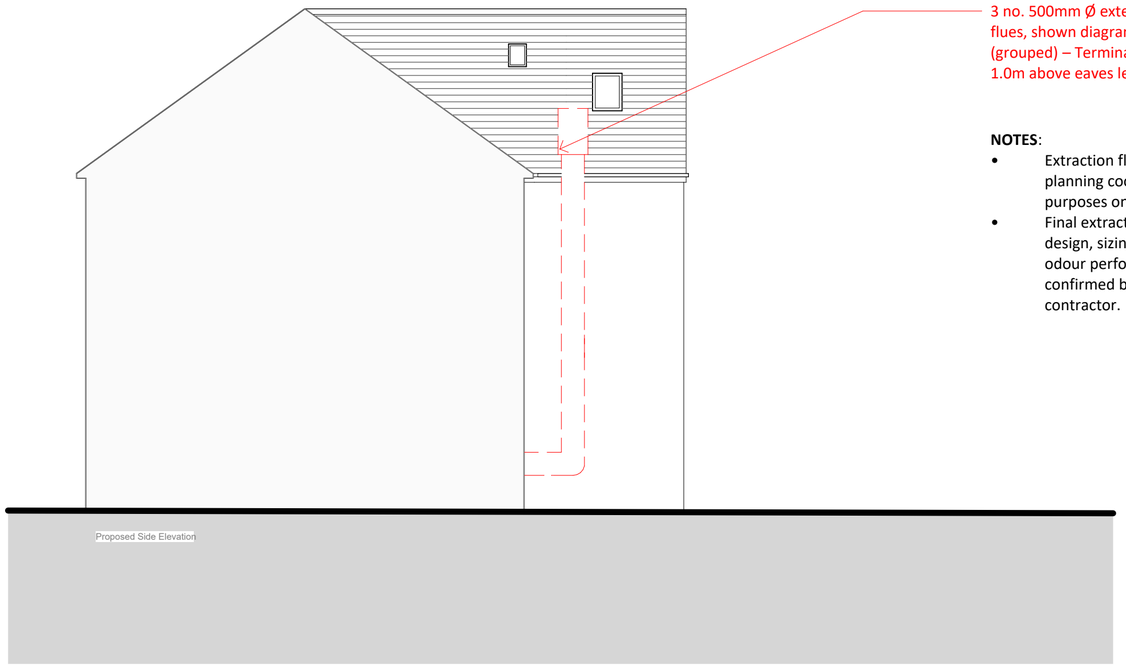


Proposed Side Elevation

3 no. 500mm Ø external extract flues, shown diagrammatically (grouped) – Termination approx. 1.0m above eaves level

**NOTES**:

- Extraction flue shown for planning coordination purposes only.
- Final extraction system design, sizing, noise and odour performance to be confirmed by specialist contractor.

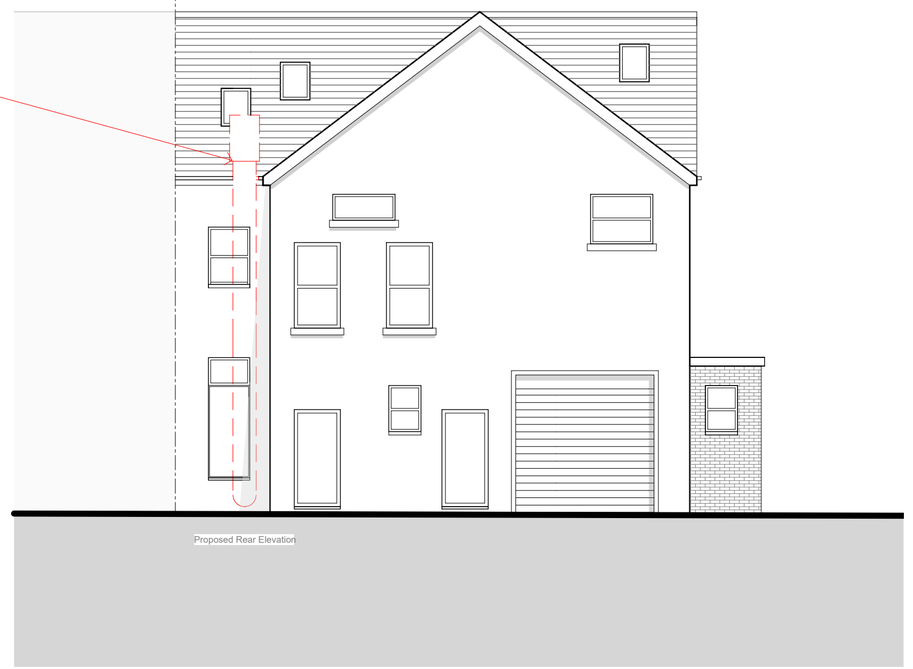

Proposed Rear Elevation

notes:

1. Drawings are based on survey data and may not accurately represent what is physically present.
2. All dimensions to be site verified by the contractor before proceeding.
3. All dimensions are in millimeters unless noted otherwise. Only work from written dimensions.

revisions:

| rev. | date | checked by | issued by | notes |
|---|---|---|---|---|

project north:

key:

scale bar:

0 1m 2m 5m

1:100

client: -

project: 467-471 WILMSLOW ROAD, WITHINGTON, M20 4AN

stage: Existing

revision:

title: Proposed Elevations

drawn by: LK

approved by: LK

date: 01/27/26

job no: -

scale: 1 : 100@A2

drawing no.

**Planning**

**P200**

t:
e:
w: