
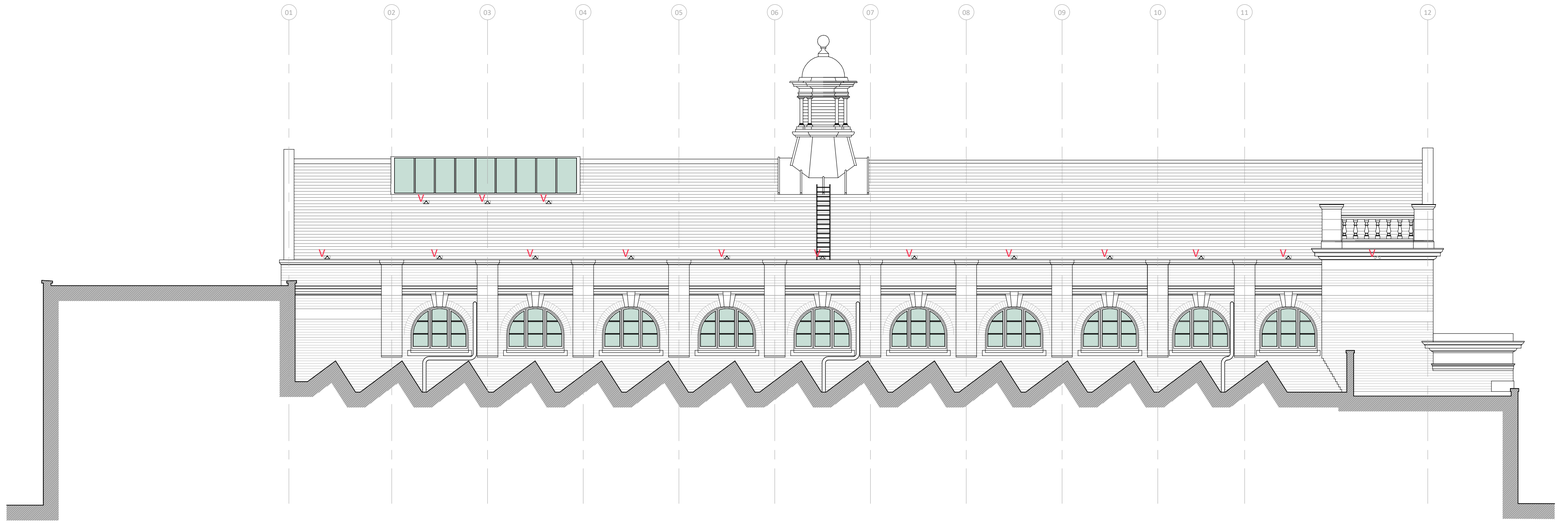



Proposed_East Elevation

Scale @ 1 : 100

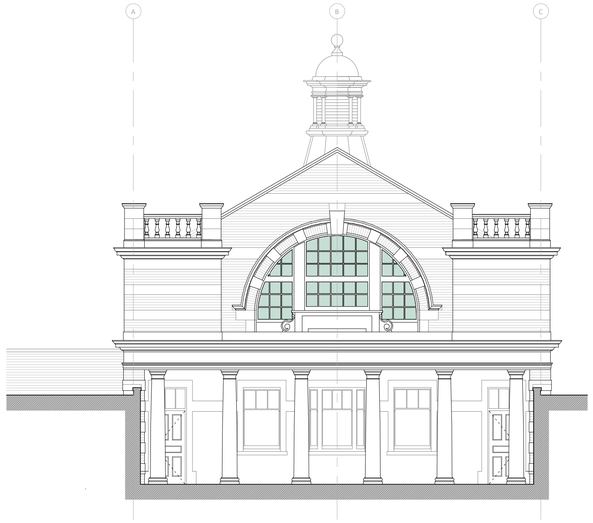


Proposed_North Elevation

Scale @ 1 : 100

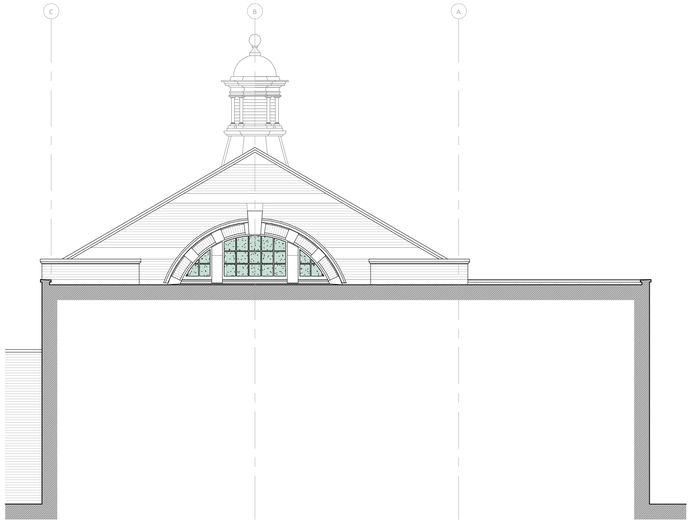

Proposed_South Elevation

Scale @ 1 : 100

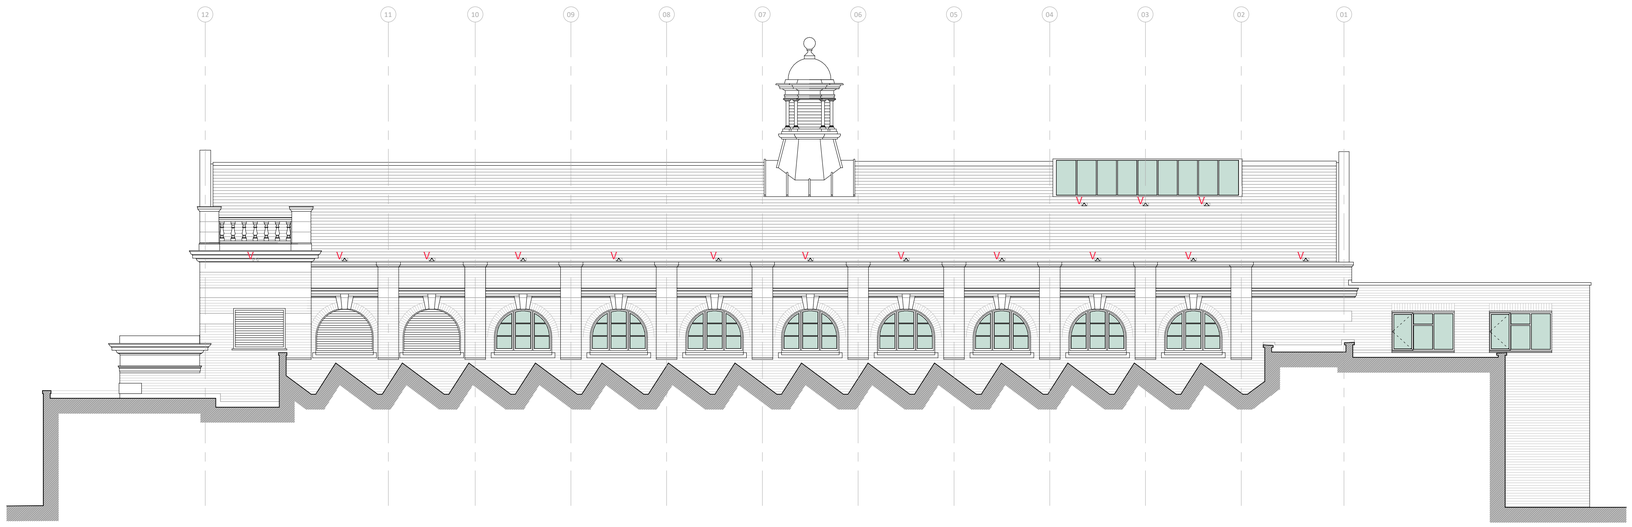


Proposed_West Elevation

Scale @ 1 : 100

Notes:

Figured dimensions to be taken in preference to scaled dimensions.
All dimensions to be checked on site.



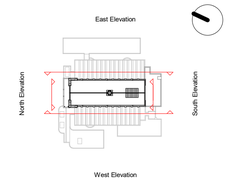

Rev:	Date:	Description:	By:
P01	21.06.26	PLANNING issue	SW

GRAHAM SIBBALD

Chartered Surveyors and Property Consultants

Client

Equans

Project

Education North: Undergraduate Building

Address

Manchester Royal Informary University Hospital
Nelson Street, Chorlton-on-Medlock, Manchester

Drawing Title

Elevations as Proposed

Department No:	Drg No.	Revision	Sheet Size
MAN	L(05)101	P01	As indicated
Aims No.			Drawing Status
2025 / 02 / 0015			PLANNING
Drawn By	Checked By		Date
S.Wardle	C.Latham		21/06/2026 22:23:25

PREPARED BY GRAHAM + SIBBALD