- CREATIVE ARCHITECTURE LIMITED
- THIS DRAWING IS THE SUBJECT OF COPYRIGHT WHICH VESTS IN CREATIVE ARCHITECTURE LIMITED. IT IS AN INFRINGEMENT OF COPYRIGHT TO REPRODUCE THIS DRAWING, BY WHATEVER MEANS, INCLUDING ELECTRONIC, WITHOUT THE EXPRESS WRITTEN CONSENT OF CREATIVE ARCHITECTURE LIMITED WHICH RESERVES ALL ITS RIGHTS


  CREATIVE ARCHITECTURE LIMITED ASSERTS ITS RIGHTS TO BE IDENTIFIED AS THE AUTHOR OF THIS DESIGN

- DRAWING NOT TO BE SCALED.
- REPORT ERRORS & OMISSIONS TO ARCHITECT.
- CHECK ALL DIMENSIONS ON SITE
- DRAWING TO BE READ IN CONJUNCTION WITH THE HEALTH AND SAFETY PLAN AND ALL RELEVANT RISK ASSESSMENTS



New automated timber gate to open behind existing hedge.

Proposed Street Elevation
1 : 100

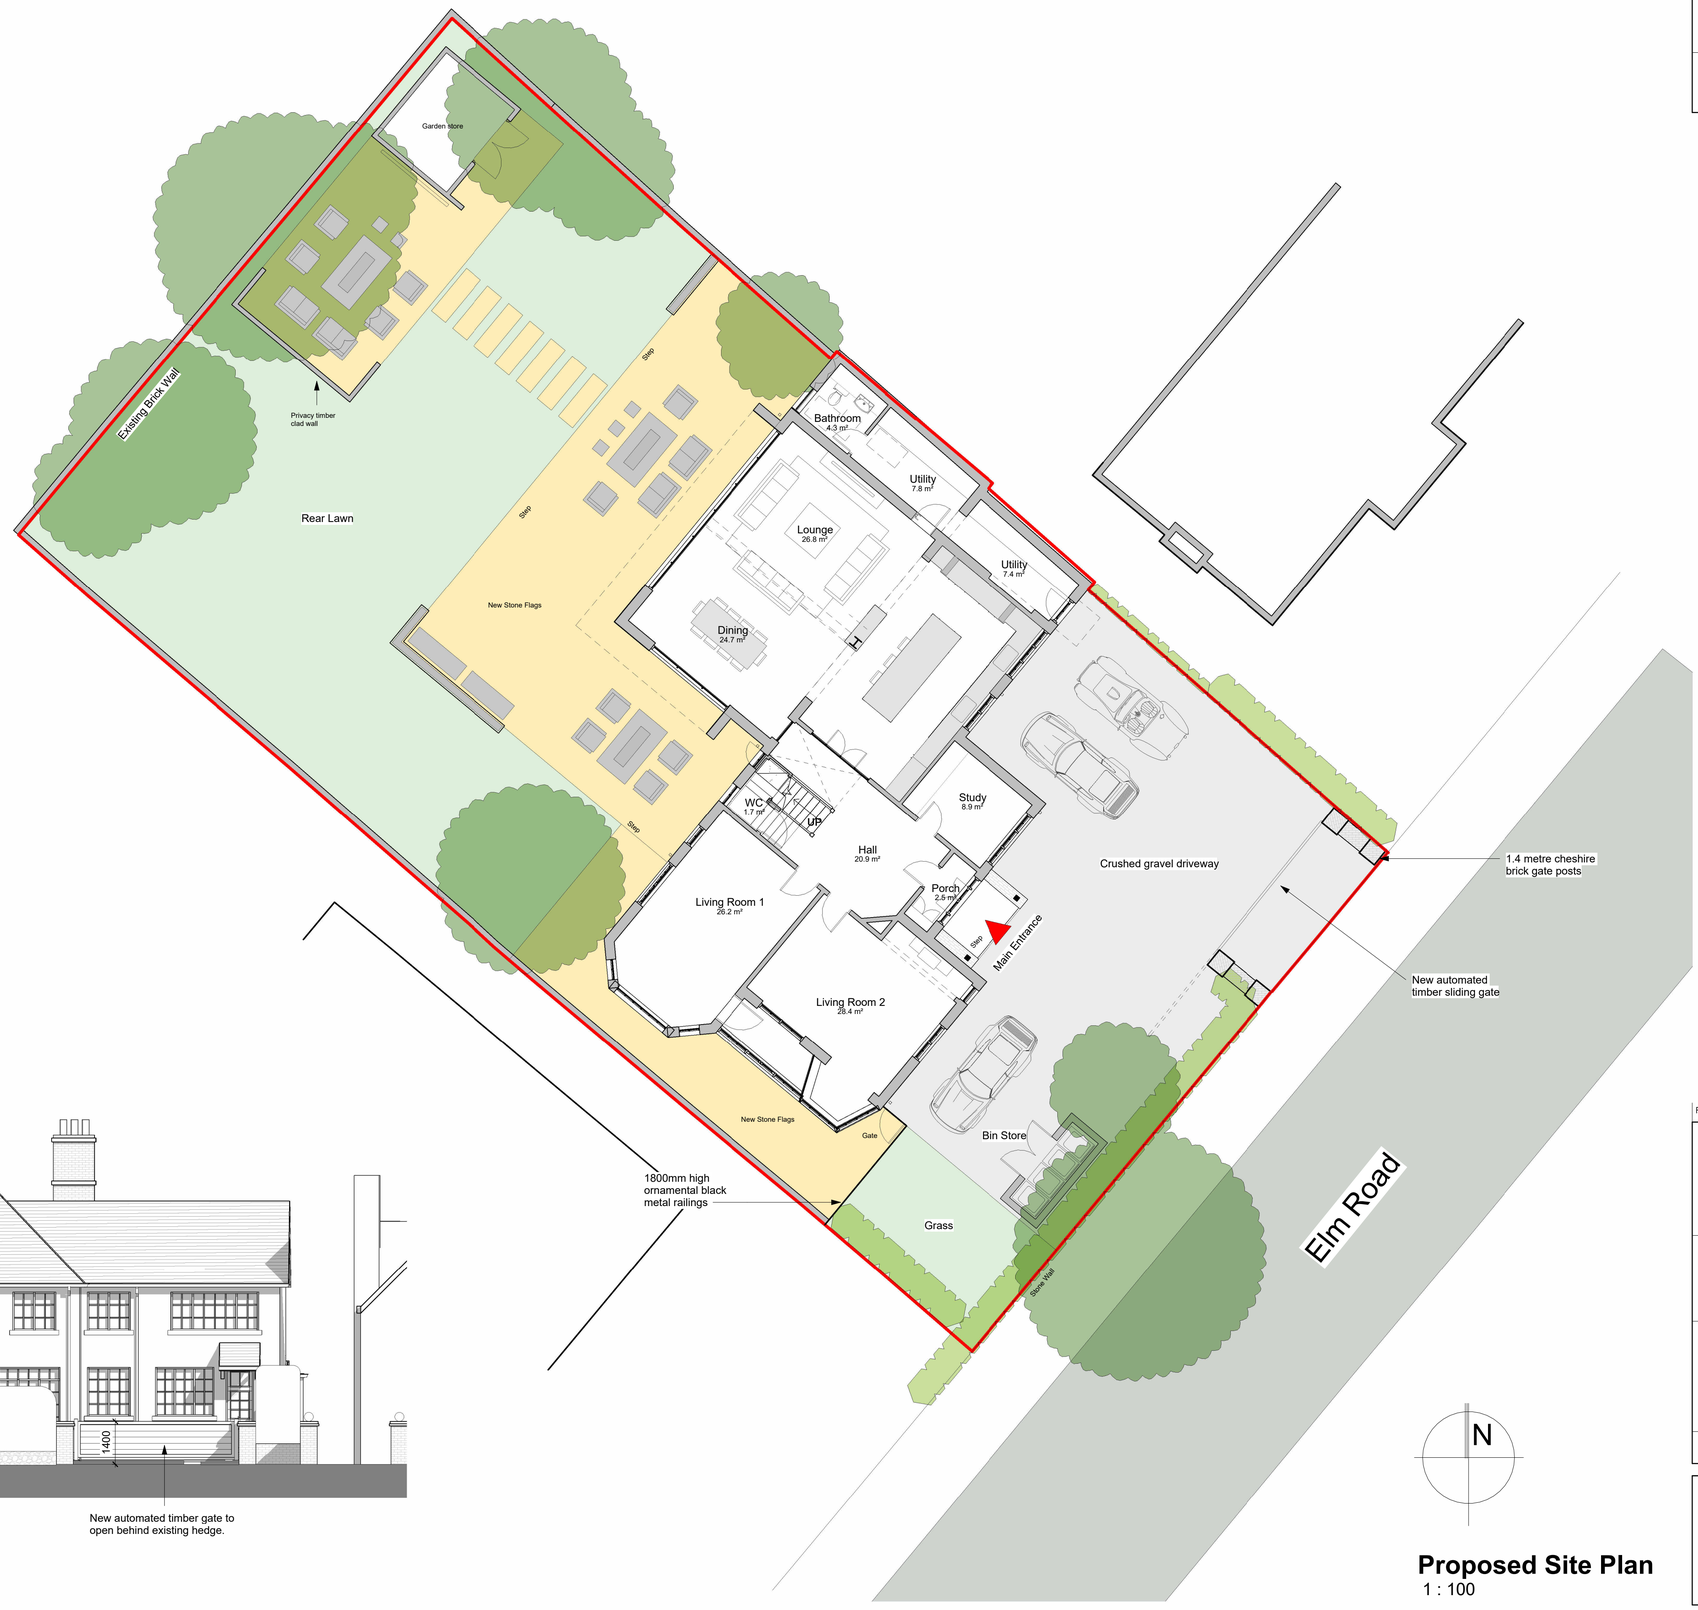

Proposed Site Plan
1 : 100

REV.	DATE	DRN.		CHKD.

PROJECT
19 Elm Road, Didsbury

CLIENT
Mr & Mrs Ainsworth

DRAWING
Proposed Site Plan

SCALE	SHEET SIZE	DRAWN	CHECKED	DATE
1 : 100	@ A1	AH	CA	19.06.26

CREATIVE **ARCHITECTURE**
A: 1 The Long Stables, Rochdale Rd, Denshaw, OL3 5UE
T: 07788 200 255
E: adam@creativearchitectureltd.co.uk
W: www.creativearchitectureltd.co.uk

JOB No	DRAWING No	REVISION
21-054	1108	

STATUS
Planning

1:5 1:50 1m 2 3 4 5 6 7m

1:1 1:100 1m 2 3 4 5 6 7 8 9 10 11 12 13 14 15

C:\Users\r4477\CreativeArchitecture Dropbox\CreativeArchitecture Team Folder\Creative Architecture Ltd\2021\21-054 19 Elm Road Didsbury\Drawings\planning\arefs\a-site - proposed.rvt