

0m 1m 2m 3m 4m 5m


VISUAL SCALE 1:100 @ A3

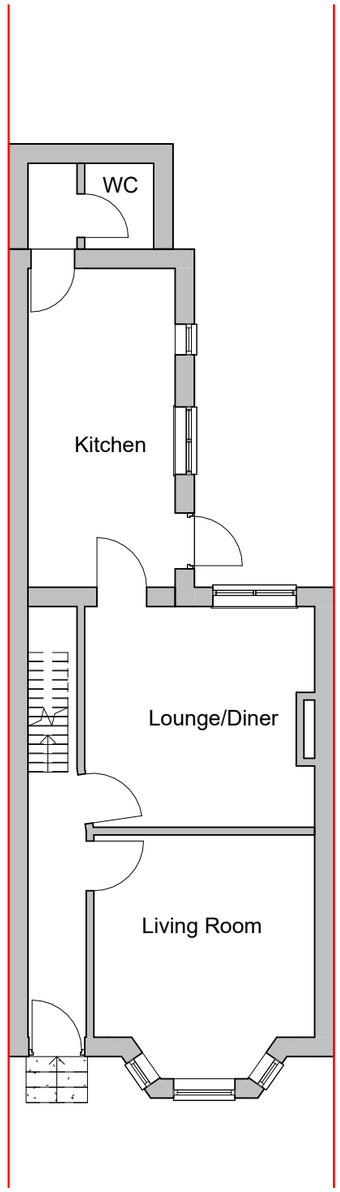

Ex Ground Floor
1 : 100

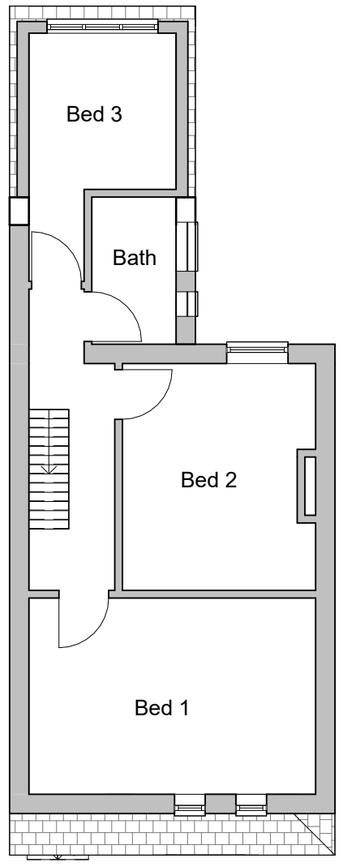

Ex First Floor
1 : 100

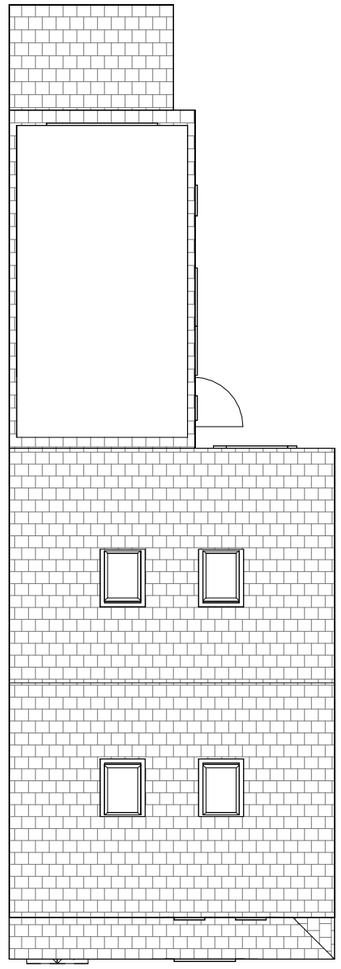

Ex Roof Plan
1 : 100

THIS DRAWING IS THE COPYRIGHT OF MD DESIGN CONSULTANCY. DO NOT SCALE FROM THESE DRAWINGS. ALL LEVELS/DIMENSIONS TO BE CHECKED ON SITE PRIOR TO WORKS COMMENCING. REPORT ALL DISCREPANCIES TO CLIENT/DESIGNER.

CIAT affiliate

MD DESIGN
CONSULTANCY
07728417797
dabeer@mddesigns.co.uk

Proposed Single Storey Rear Extension

17 Meade Grove Longsight, Manchester
M13 0SG

Existing Plans
(DR) A100

Project Number
0102

Client Name
Luthfur Chowdhury


Drawn By
MDR

Rev	Description	Date
A	Submitted For Planning	20.06.26


Revision A

0m 1m 2m 3m 4m 5m


VISUAL SCALE 1:100 @ A3

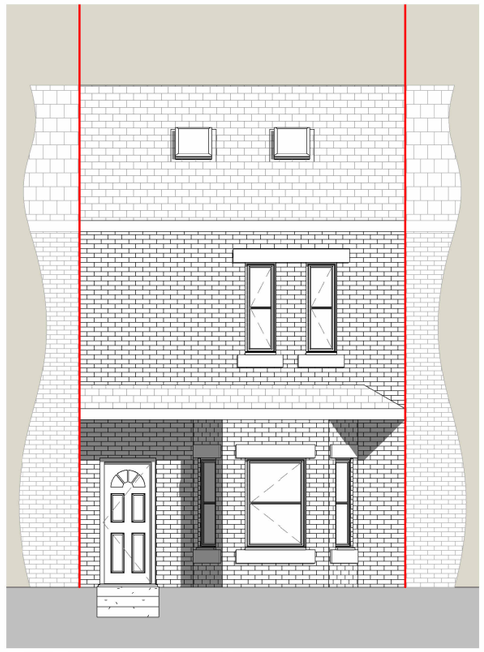


Ex Front Elevation
1 : 100

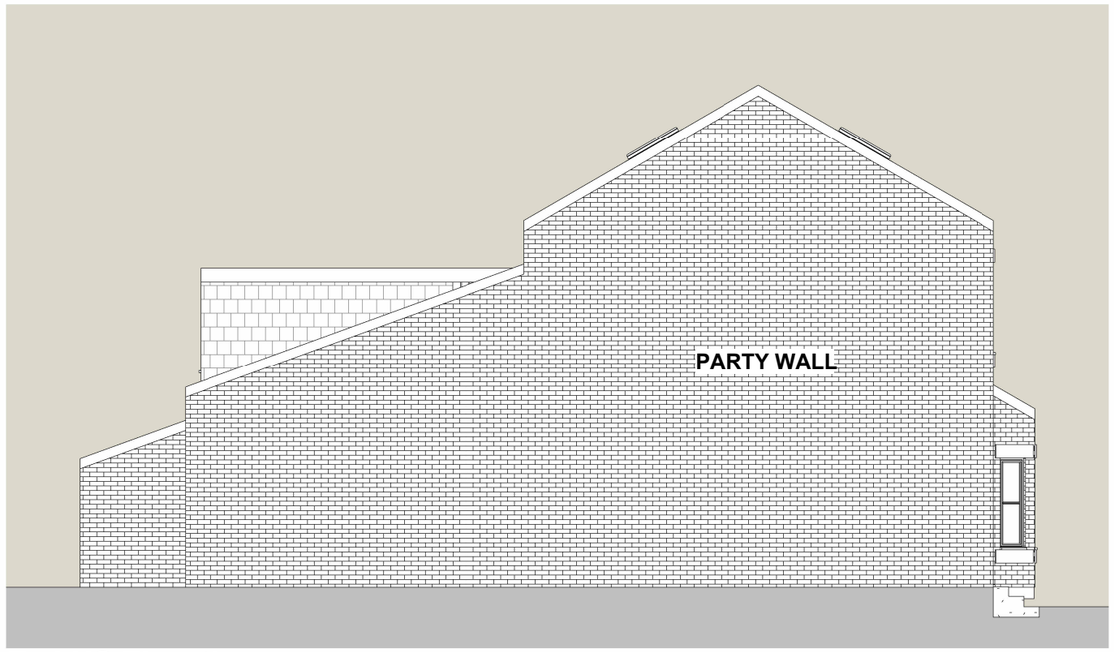

Ex LHS Elevation
1 : 100

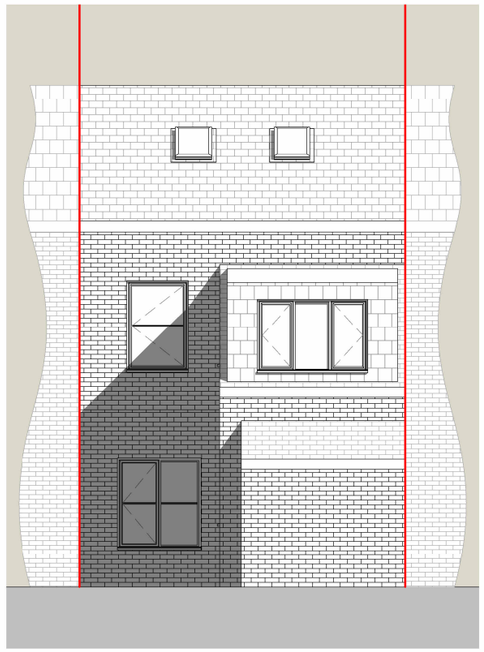

Ex Rear Elevation
1 : 100

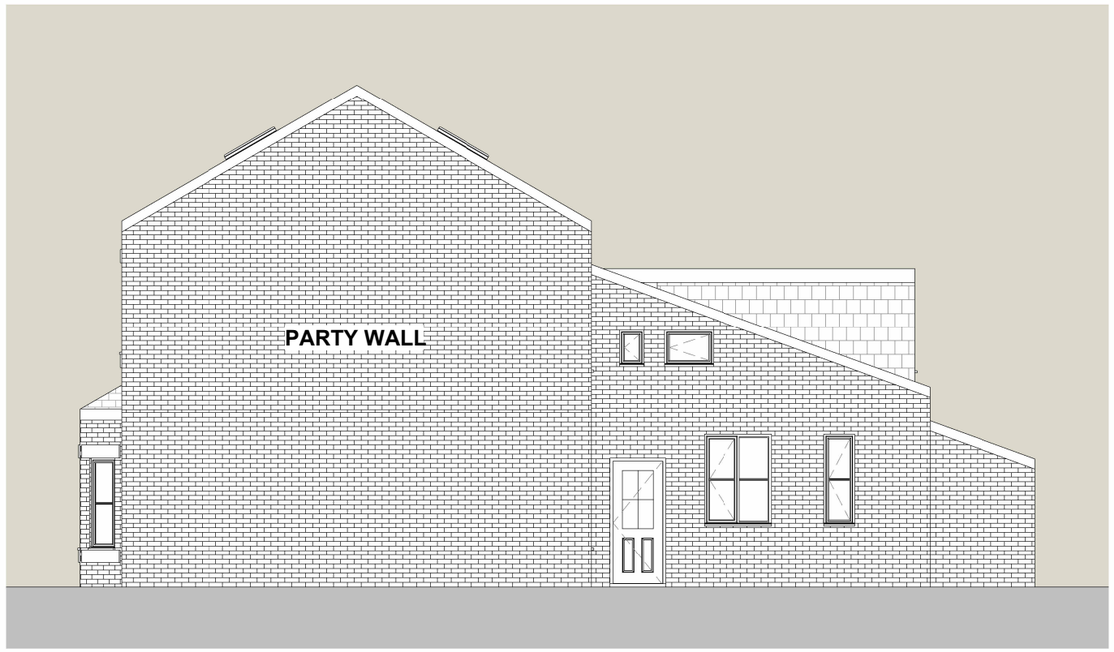

Ex RHS Elevation
1 : 100

THIS DRAWING IS THE COPYRIGHT OF MD DESIGN CONSULTANCY. DO NOT SCALE FROM THESE DRAWINGS. ALL LEVELS/DIMENSIONS TO BE CHECKED ON SITE PRIOR TO WORKS COMMENCING. REPORT ALL DISCREPANCIES TO CLIENT/DESIGNER.

CIAT affiliate

MD DESIGN
CONSULTANCY
07728417797
dabeer@mddesigns.co.uk

Proposed Single Storey Rear Extension

17 Meade Grove Longsight, Manchester
M13 0SG

Existing Elevations
(DR) A101


Client Name
Luthfur Chowdhury

Project Number
0102

Drawn By
MDR

Rev	Description	Date
A	Submitted For Planning	20.06.26

Revision A

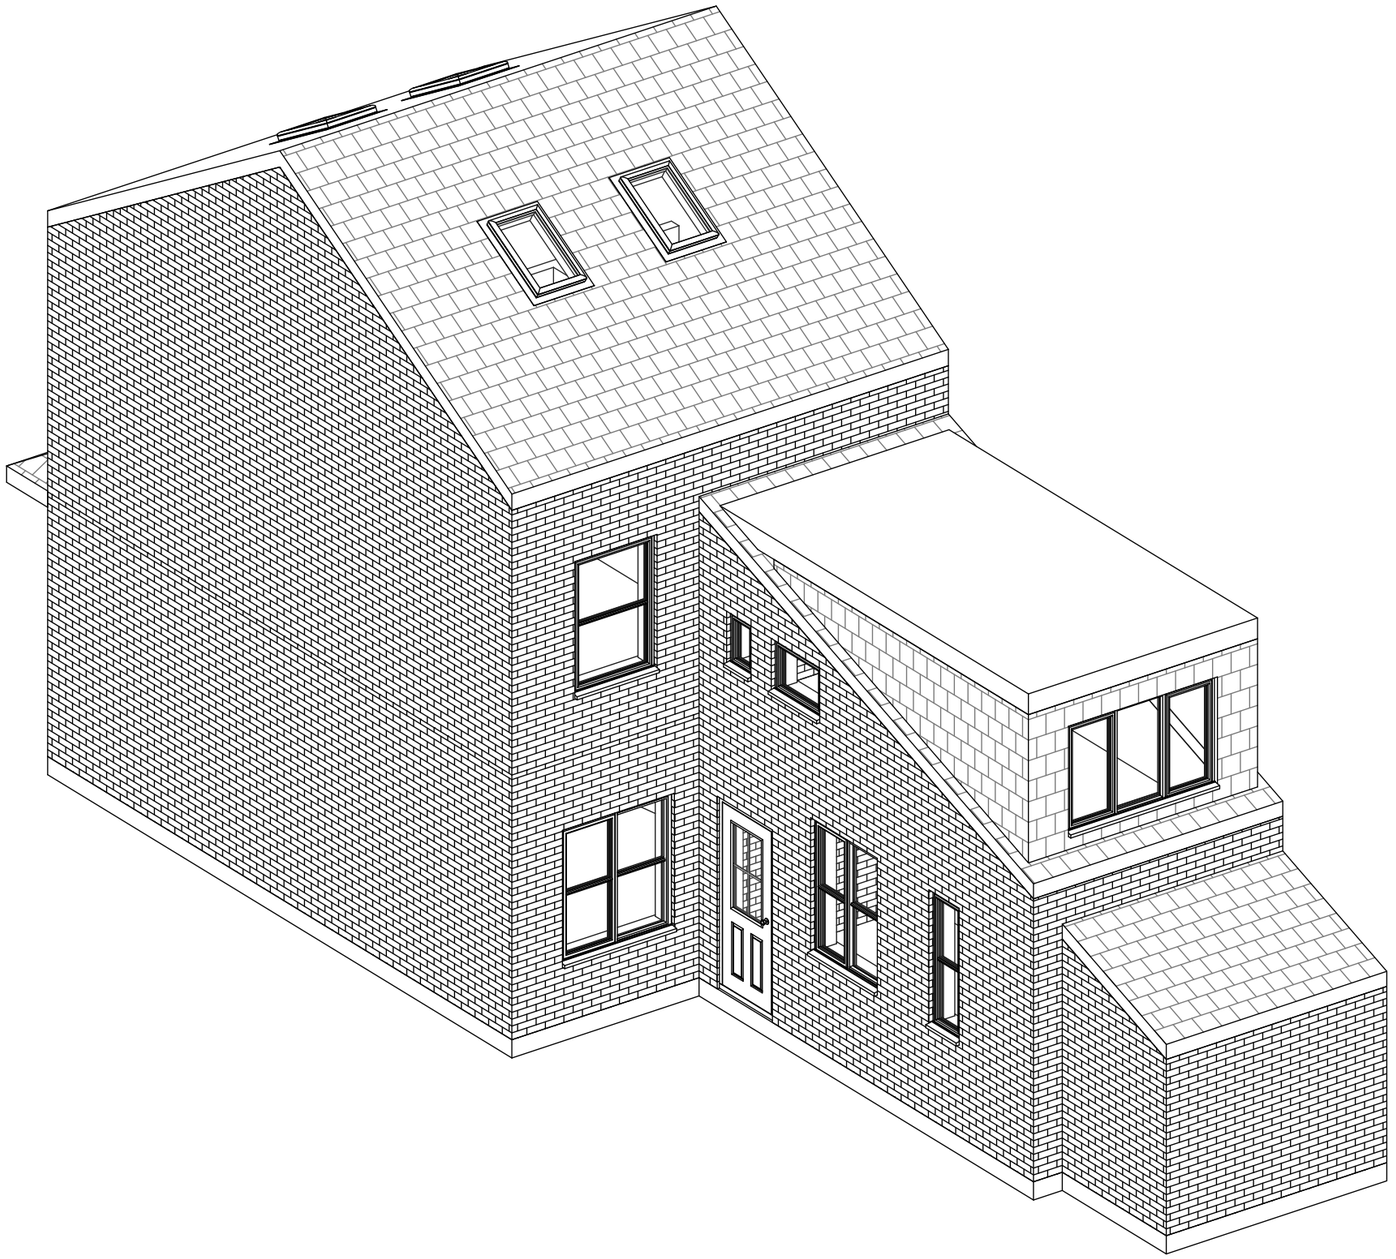

THIS DRAWING IS THE COPYRIGHT OF MD DESIGN CONSULTANCY. DO NOT SCALE FROM THESE DRAWINGS. ALL LEVELS/DIMENSIONS TO BE CHECKED ON SITE PRIOR TO WORKS COMMENCING. REPORT ALL DISCREPANCIES TO CLIENT/DESIGNER.

CIAT affiliate

MD DESIGN
CONSULTANCY
07728417797
dabeer@mddesigns.co.uk

Proposed Single Storey Rear Extension

**17 Meade Grove Longsight, Manchester
M13 0SG**

Existing 3D Views
(DR) A102

Project Number
0102

Client Name
Luthfur Chowdhury


Drawn By
MDR

Rev	Description	Date
A	Submitted For Planning	20.06.26


Revision A

0m 1m 2m 3m 4m 5m


VISUAL SCALE 1:100 @ A3

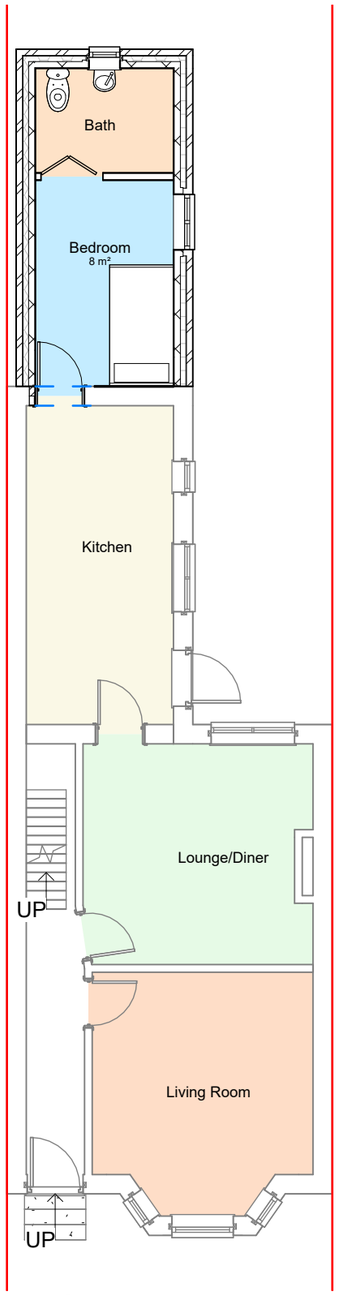

PP Ground Floor
1 : 100

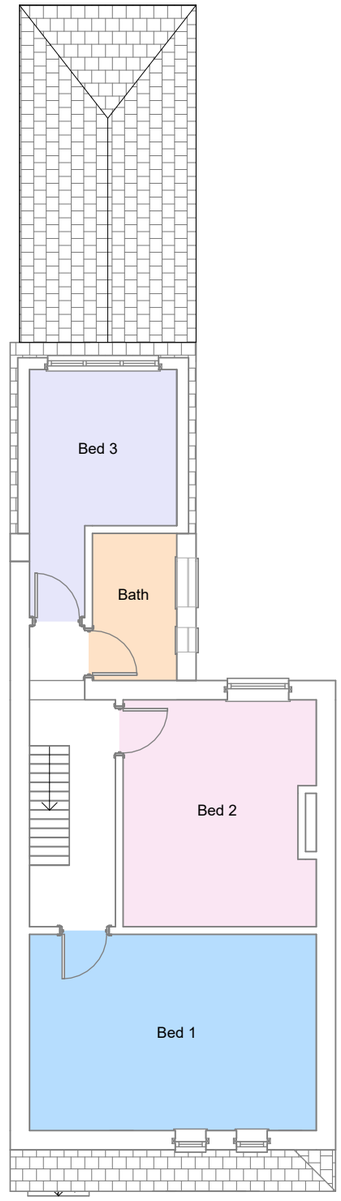

PP First Floor
1 : 100

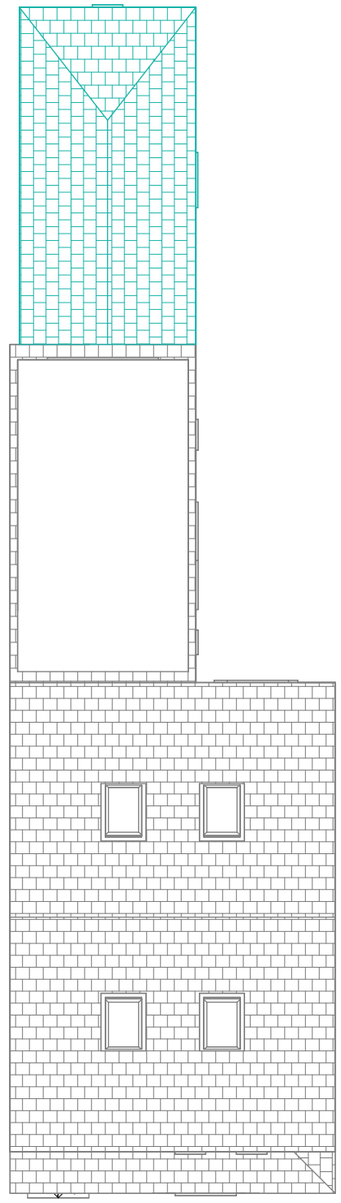

PP Roof Plan
1 : 100

THIS DRAWING IS THE COPYRIGHT OF MD DESIGN CONSULTANCY. DO NOT SCALE FROM THESE DRAWINGS. ALL LEVELS/DIMENSIONS TO BE CHECKED ON SITE PRIOR TO WORKS COMMENCING. REPORT ALL DISCREPANCIES TO CLIENT/DESIGNER.

CIAT affiliate

MD DESIGN
CONSULTANCY
07728417797
dabeer@mddesigns.co.uk

Proposed Single Storey Rear Extension

17 Meade Grove Longsight, Manchester
M13 0SG

Proposed Plans
(DR) A200

Project Number
0102

Client Name
Luthfur Chowdhury


Drawn By
MDR

Rev	Description	Date
A	Submitted For Planning	20.06.26

Revision A


0m 1m 2m 3m 4m 5m

VISUAL SCALE 1:100 @ A3

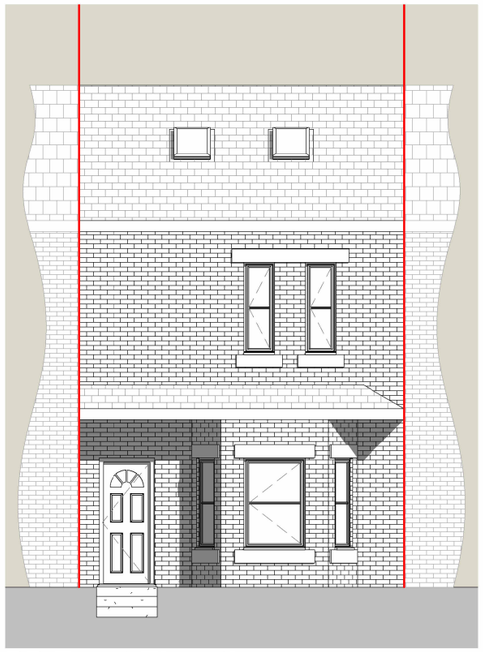


PP Front Elevation

1 : 100

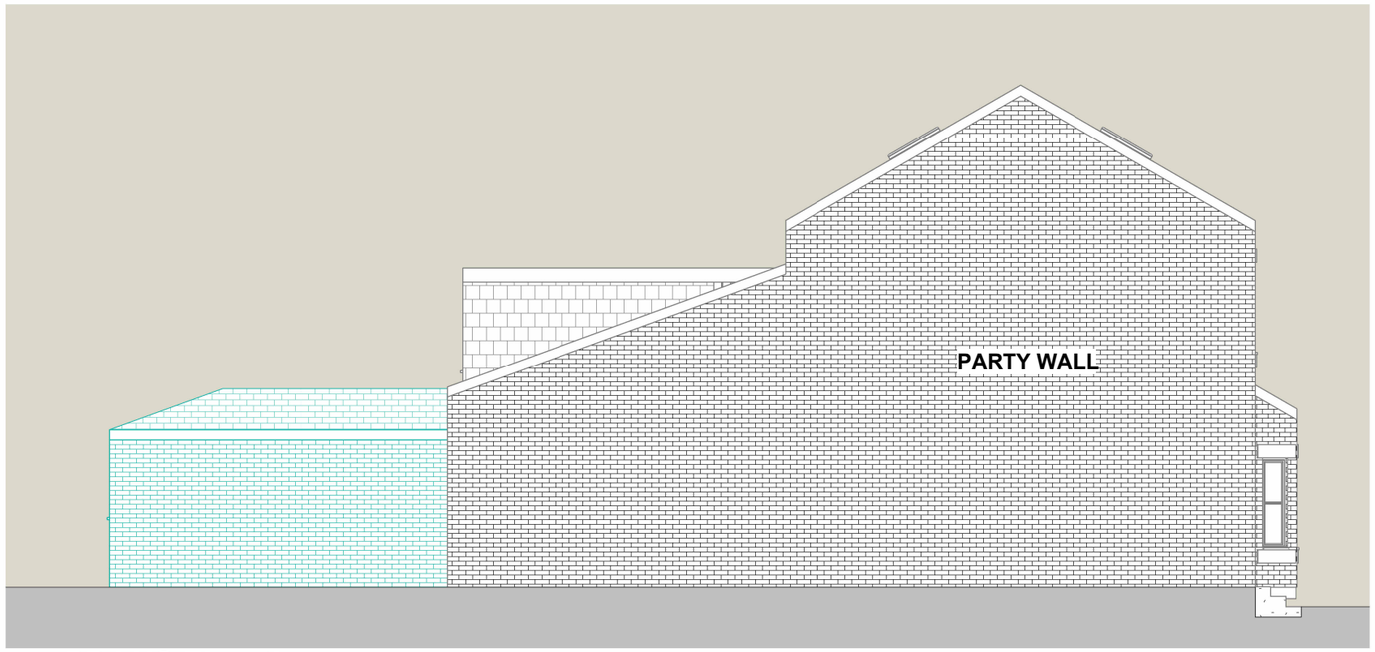


PP LHS Elevation

1 : 100

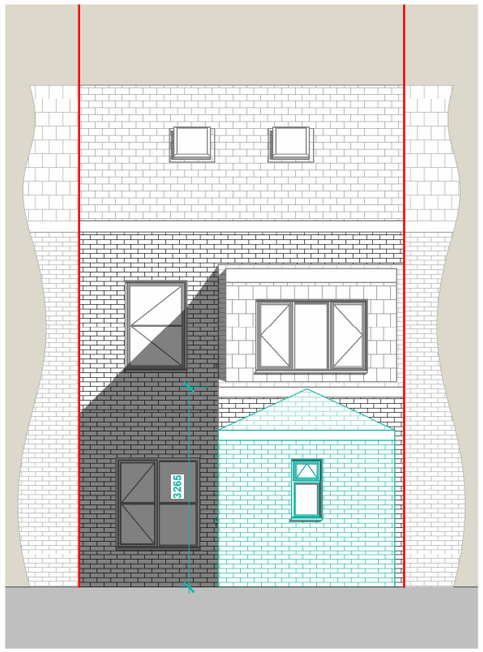

PP Rear Elevation

1 : 100

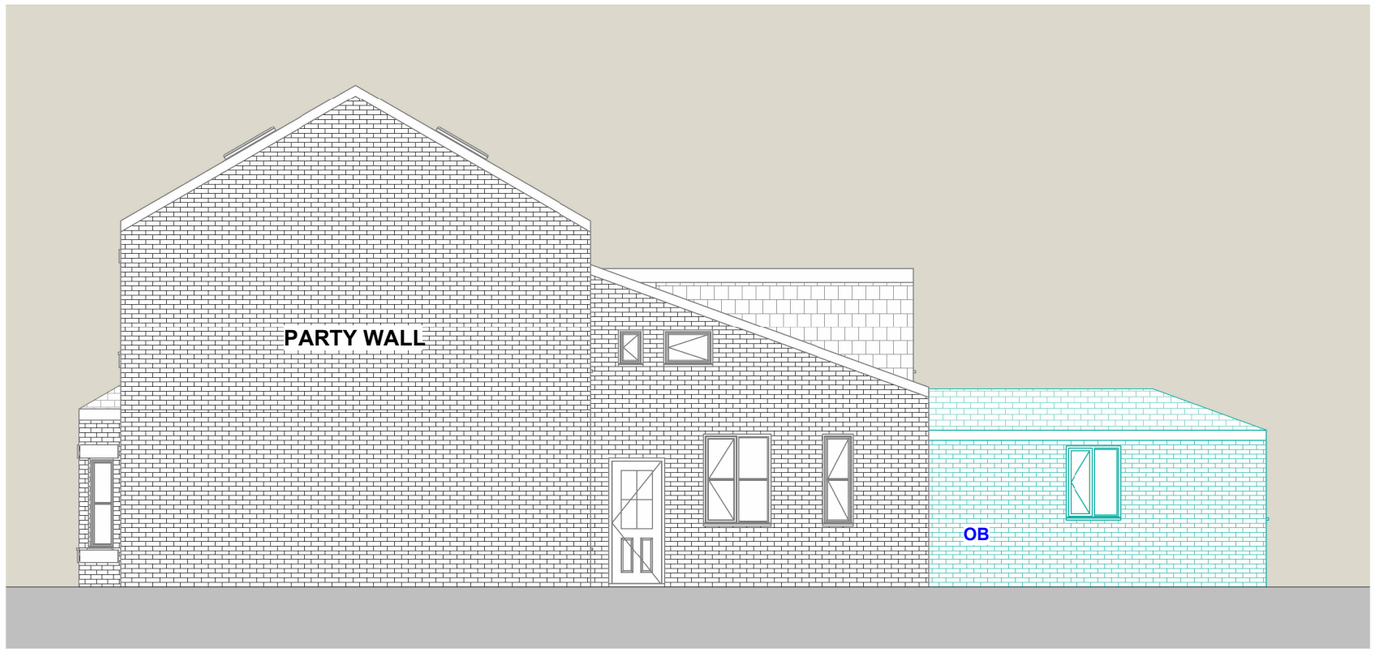

PP RHS Elevation

1 : 100

THIS DRAWING IS THE COPYRIGHT OF MD DESIGN CONSULTANCY. DO NOT SCALE FROM THESE DRAWINGS. ALL LEVELS/DIMENSIONS TO BE CHECKED ON SITE PRIOR TO WORKS COMMENCING. REPORT ALL DISCREPANCIES TO CLIENT/DESIGNER.

CIAT affiliate

MD DESIGN
CONSULTANCY
07728417797
dabeer@mddesigns.co.uk

Proposed Single Storey Rear Extension

17 Meade Grove Longsight, Manchester M13 0SG

Proposed Elevations (DR) A201


Project Number 0102

Client Name Luthfur Chowdhury

Drawn By MDR

Rev	Description	Date
A	Submitted For Planning	20.06.26

Revision A

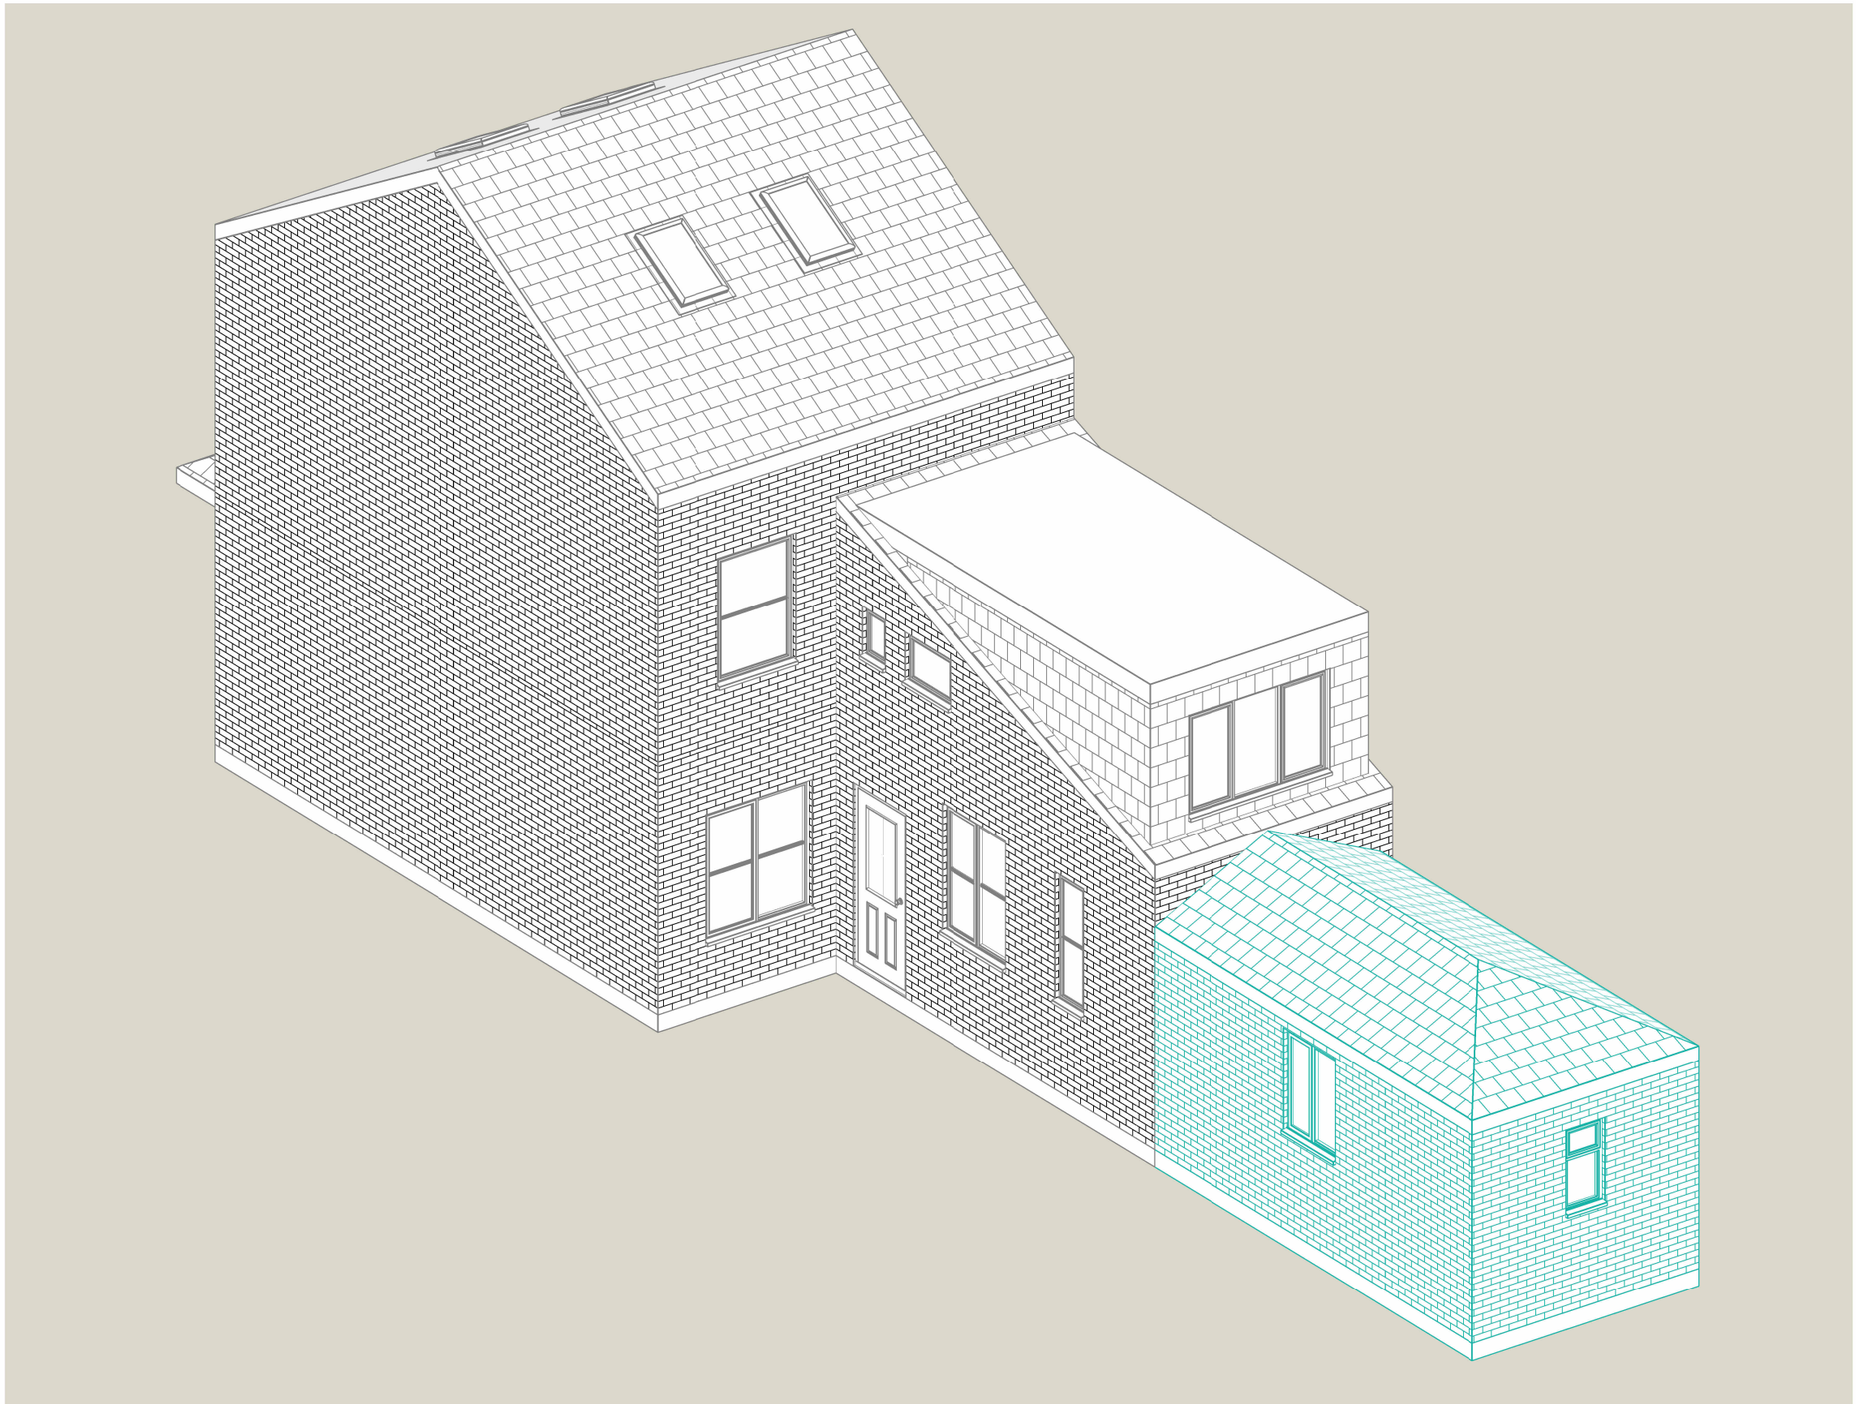

THIS DRAWING IS THE COPYRIGHT OF MD DESIGN CONSULTANCY. DO NOT SCALE FROM THESE DRAWINGS. ALL LEVELS/DIMENSIONS TO BE CHECKED ON SITE PRIOR TO WORKS COMMENCING. REPORT ALL DISCREPANCIES TO CLIENT/DESIGNER.

CIAT affiliate

MD DESIGN
CONSULTANCY
07728417797
dabeer@mddesigns.co.uk

Proposed Single Storey Rear Extension

17 Meade Grove Longsight, Manchester
M13 0SG

Proposed 3D Views
(DR) A202


Project Number
0102

Client Name
Luthfur Chowdhury


Drawn By
MDR

Rev	Description	Date
A	Submitted For Planning	20.06.26

Revision A

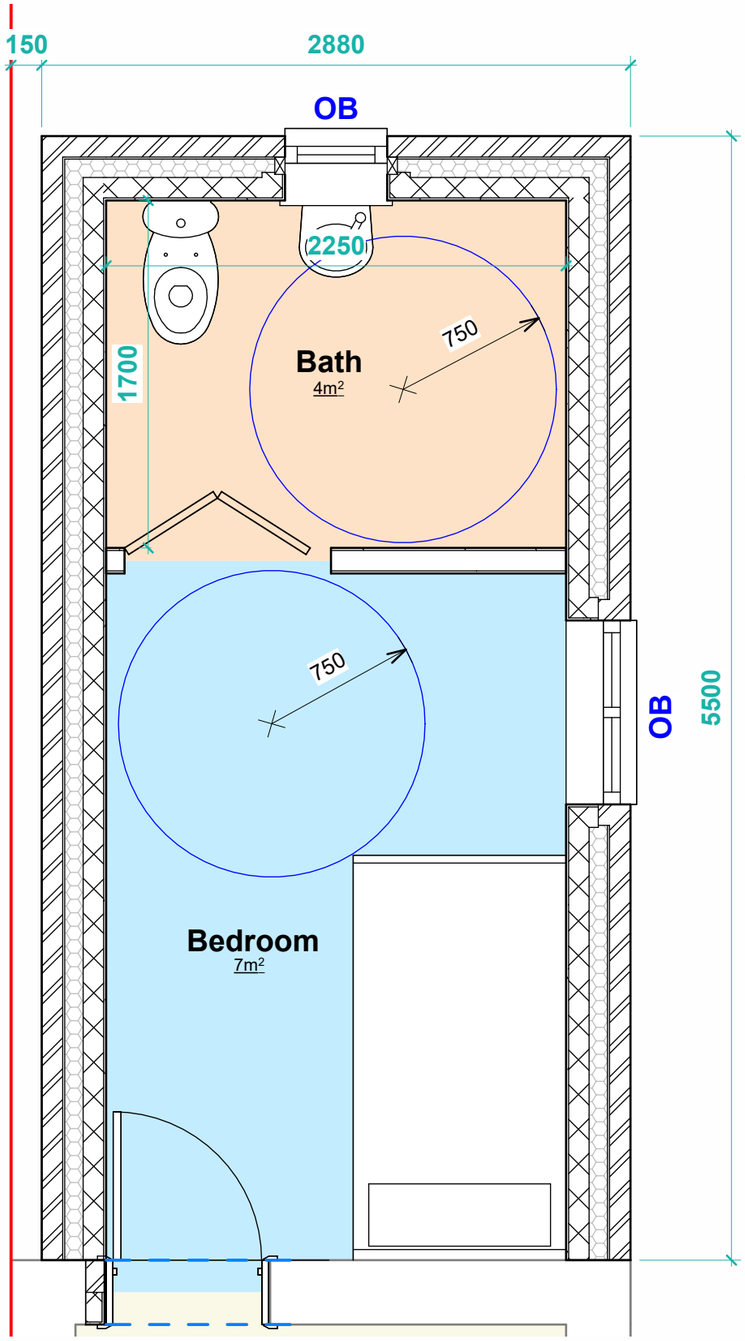

PP Ground Floor GA Plan
1 : 30

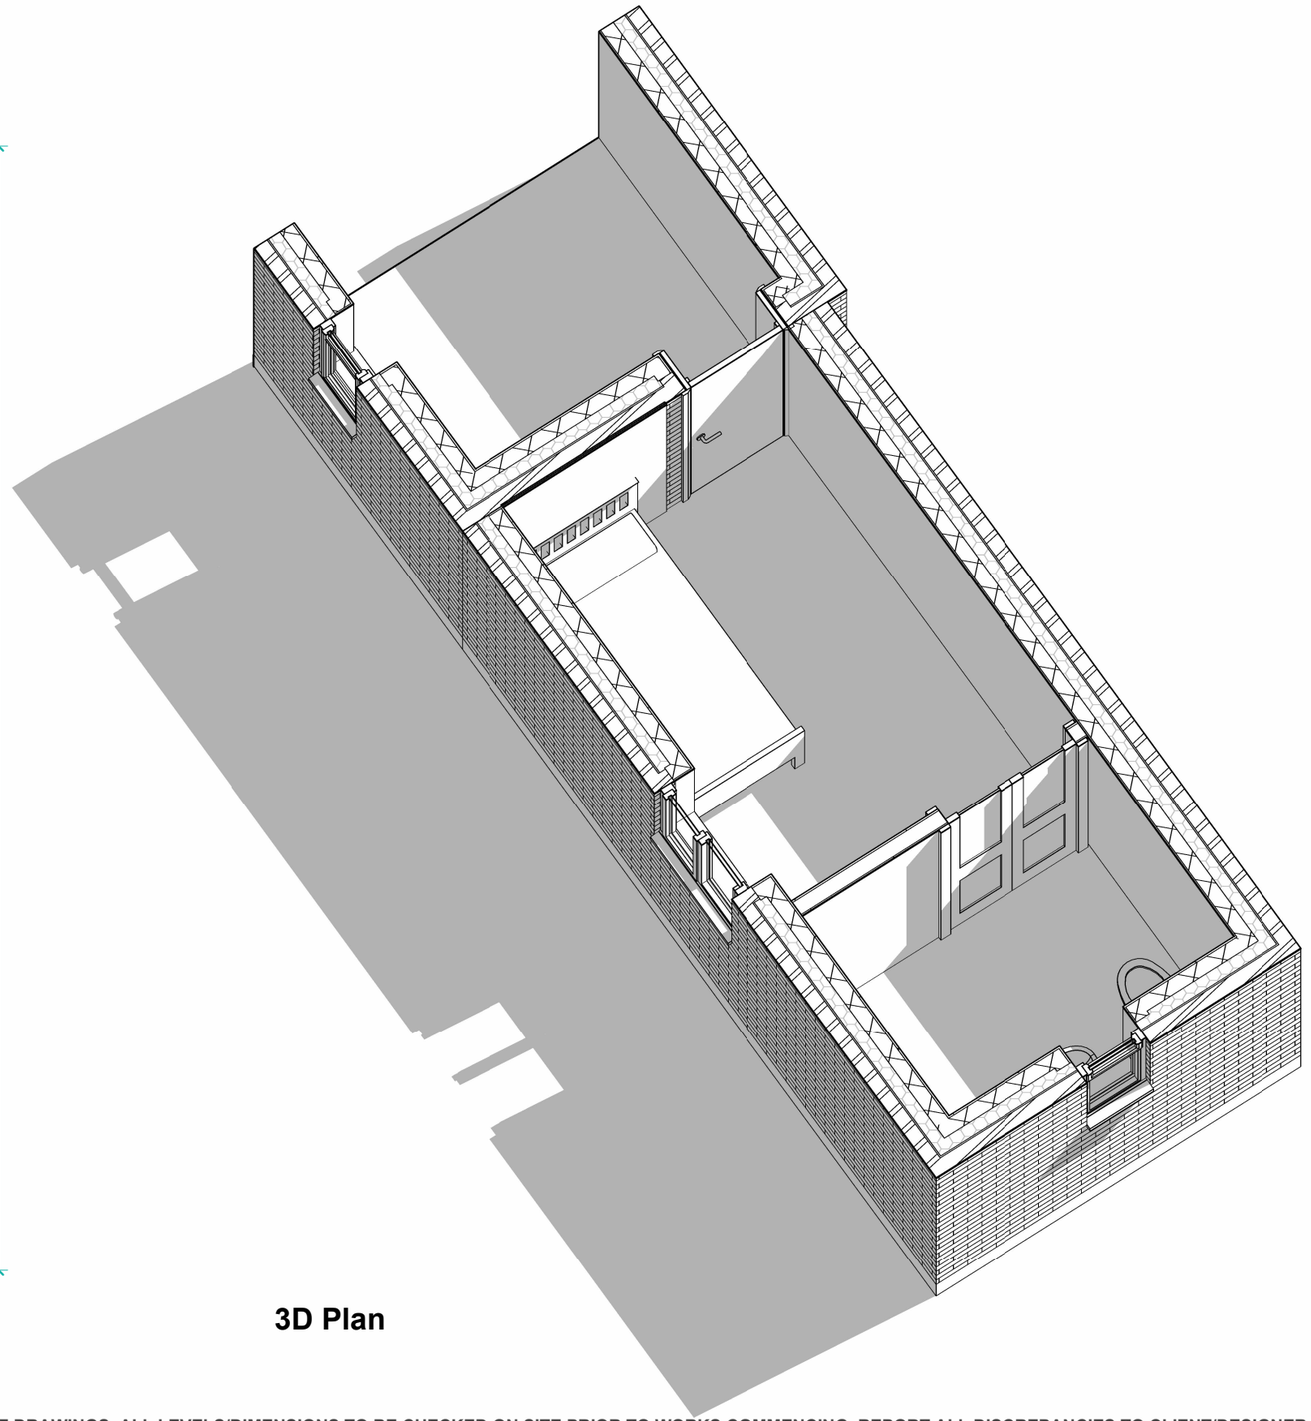

3D Plan

THIS DRAWING IS THE COPYRIGHT OF MD DESIGN CONSULTANCY. DO NOT SCALE FROM THESE DRAWINGS. ALL LEVELS/DIMENSIONS TO BE CHECKED ON SITE PRIOR TO WORKS COMMENCING. REPORT ALL DISCREPANCIES TO CLIENT/DESIGNER.

CIAT affiliate

MD DESIGN
CONSULTANCY
07728417797
dabeer@mddesigns.co.uk

Proposed Single Storey Rear Extension

17 Meade Grove Longsight, Manchester
M13 0SG

GA/3D Plan
(DR) A203

Project Number
0102

Client Name
Luthfur Chowdhury

Drawn By
MDR

Rev	Description	Date
A	Submitted For Planning	20.06.26

Revision A

North




Location Plan

1 : 1250

0m 25m 50m 75m 100m 125m

VISUAL SCALE 1:1250 @ A3

North

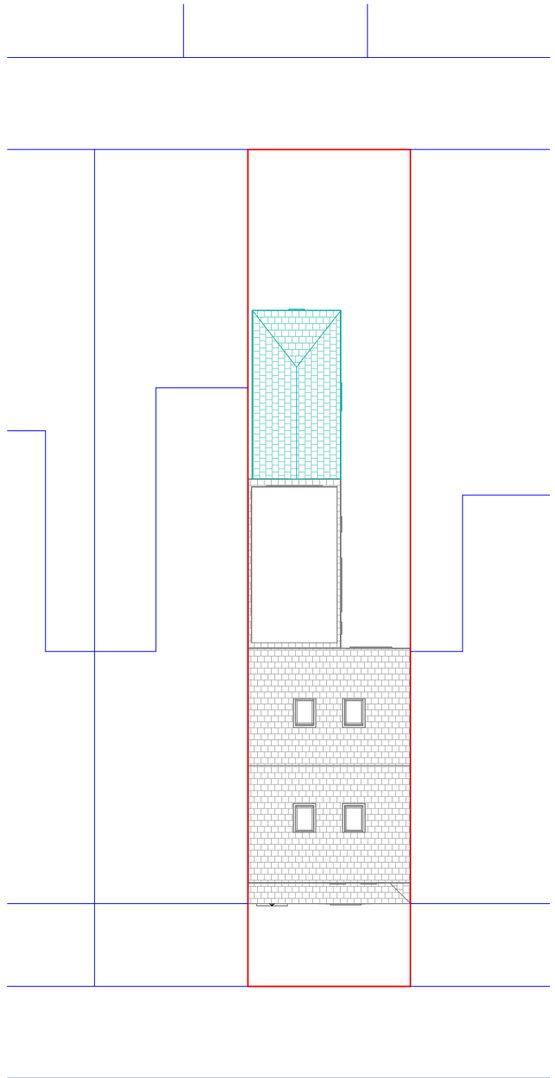

Meade Grove

Site Plan

1 : 200

0m 4m 8m 12m 16m 20m

VISUAL SCALE 1:200 @ A3

THIS DRAWING IS THE COPYRIGHT OF MD DESIGN CONSULTANCY. DO NOT SCALE FROM THESE DRAWINGS. ALL LEVELS/DIMENSIONS TO BE CHECKED ON SITE PRIOR TO WORKS COMMENCING. REPORT ALL DISCREPANCIES TO CLIENT/DESIGNER.

CIAT affiliate

MD DESIGN
CONSULTANCY
07728417797
dabeer@mddesigns.co.uk

Proposed Single Storey Rear Extension

17 Meade Grove Longsight, Manchester M13 0SG

Location & Site Plan (DR) A204

Project Number 0102

Client Name Luthfur Chowdhury

Drawn By MDR

Rev	Description	Date
A	Submitted For Planning	20.06.26

Revision A