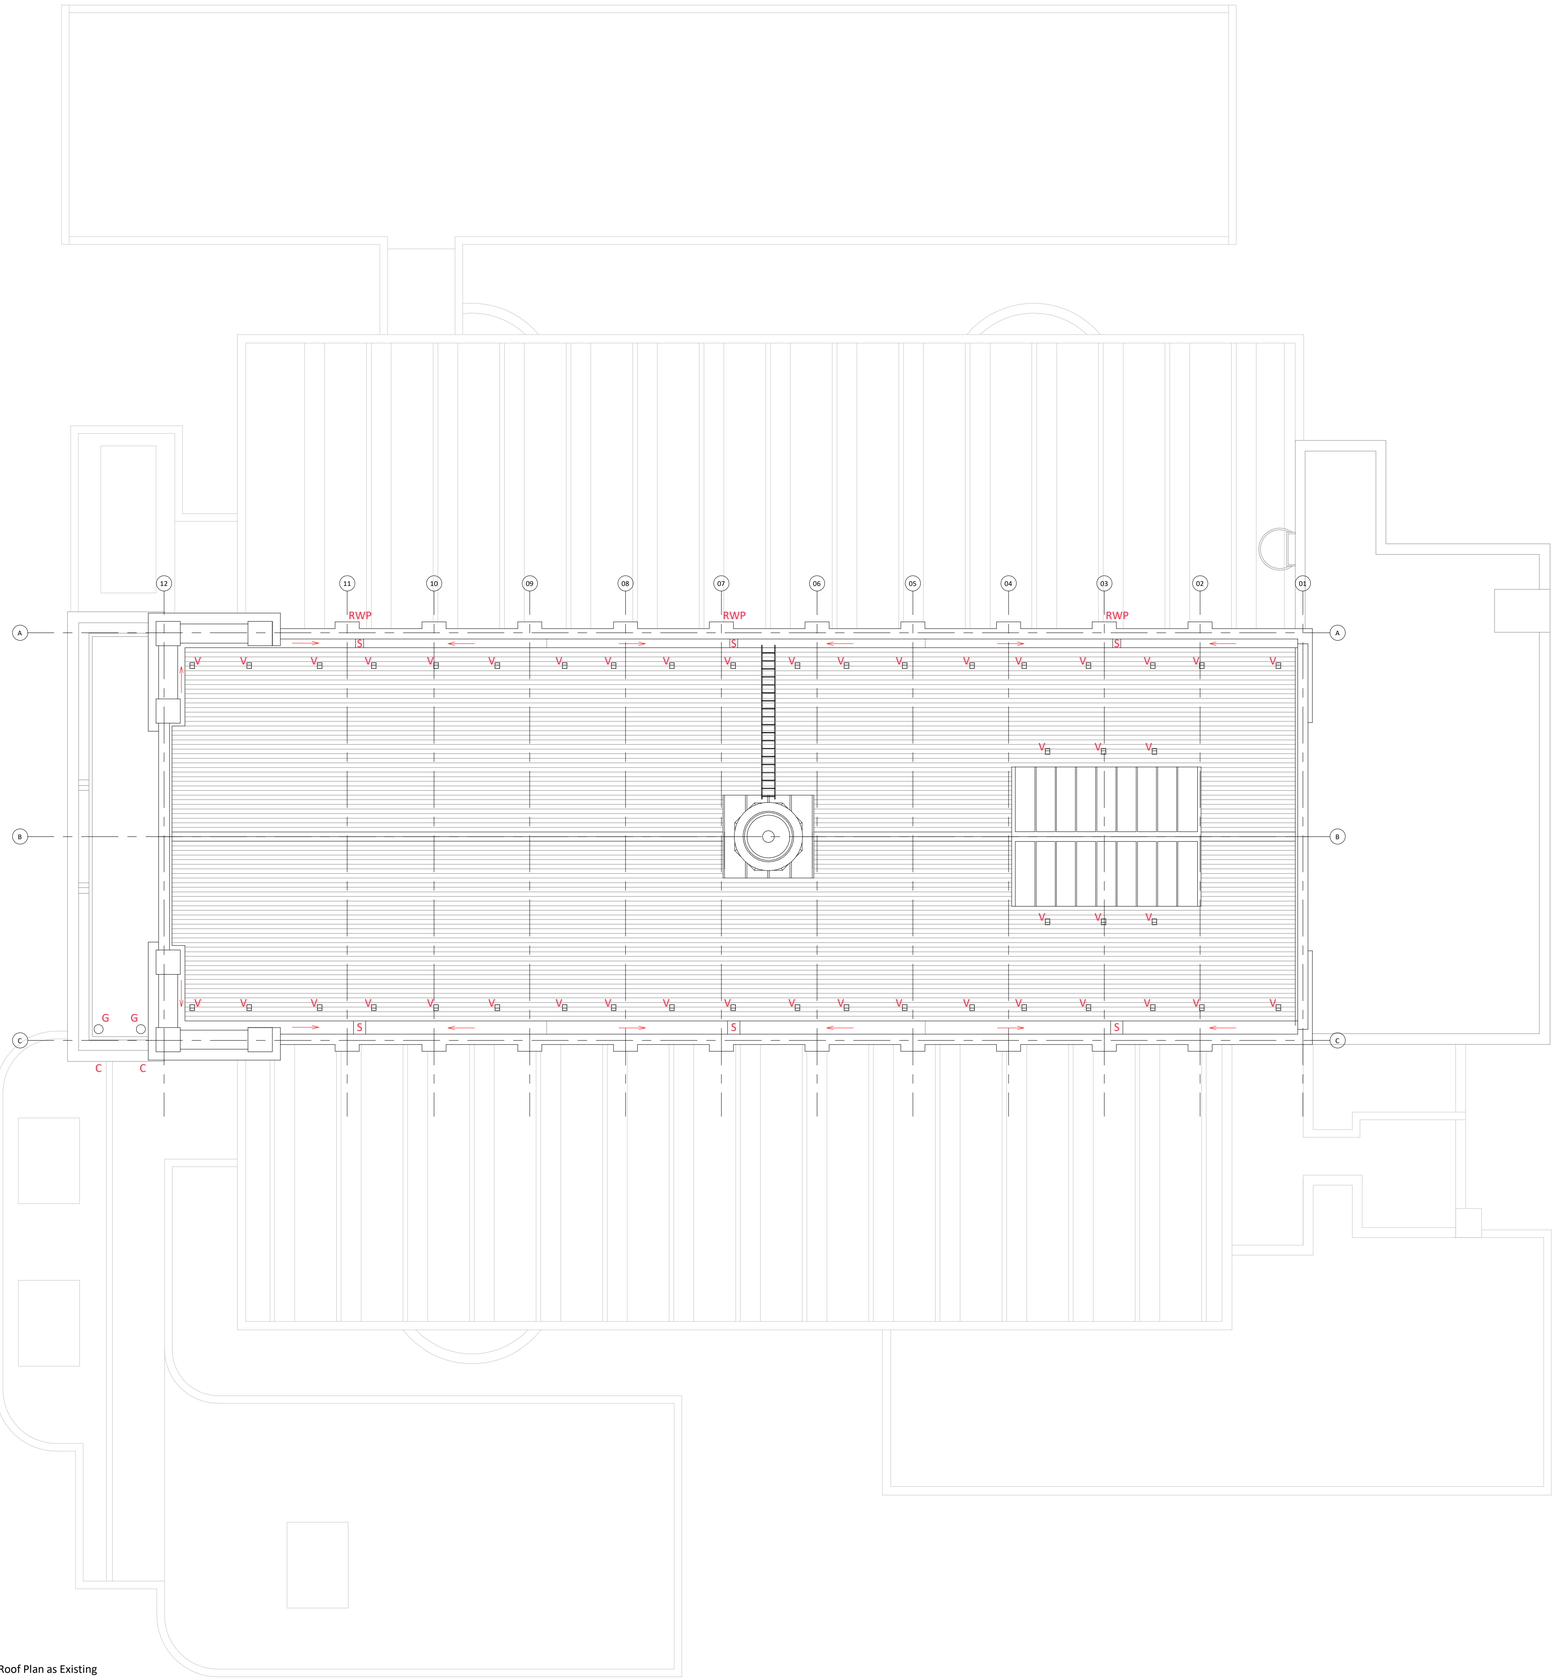


Roof Plan as Existing
Scale @ 1 : 100

Notes:

Figured dimensions to be taken in preference to scaled dimensions.
All dimensions to be checked on site.

0 1 2 3 4 5
SCALE 1:100 m

GENERAL NOTES

LEGEND

V = Lead Roof Vent replacement
RWP = Rainwater Pipe redecoration
S = Roof Sump repair
G = Roof Gully repair
C = Lead Chute repair

NOTE:
Roof Repair Drawing(s) to be read in conjunction with the following drawings:
- L(01)204 - Fabric Repair Roof Plan
- L(01)101 - Existing Elevation
- L(02)201 to L(02)206 - Fabric Repair Elevations

For proposed additions and alterations refer to drawings:
- L(04)204 - Proposed Roof Plan
- L(05)101 - Proposed Elevations

Rev:	Date:	Description:	By:
P02	21.06.26	PLANNING issue	SW
P01	30.05.26	First issue	SW

GRAHAM SIBBALD
Chartered Surveyors and Property Consultants

Client
Equans

Project
Education North: Undergraduate Building

Address
Manchester Royal Informary University Hospital
Nelson Street, Chorlton-on-Medlock, Manchester

Drawing Title
General Arrangement - Roof Plan as Existing

Department No:	Drg No.	Revision	Sheet Size
MAN	L(01)104	P02	1 : 100

Aims No.	Drawing Status
2025 / 02 / 0015	PLANNING

Drawn By	Checked By	Date
S.Wardle	C.Latham	21/06/2026 22:23:29

PREPARED BY GRAHAM + SIBBALD