
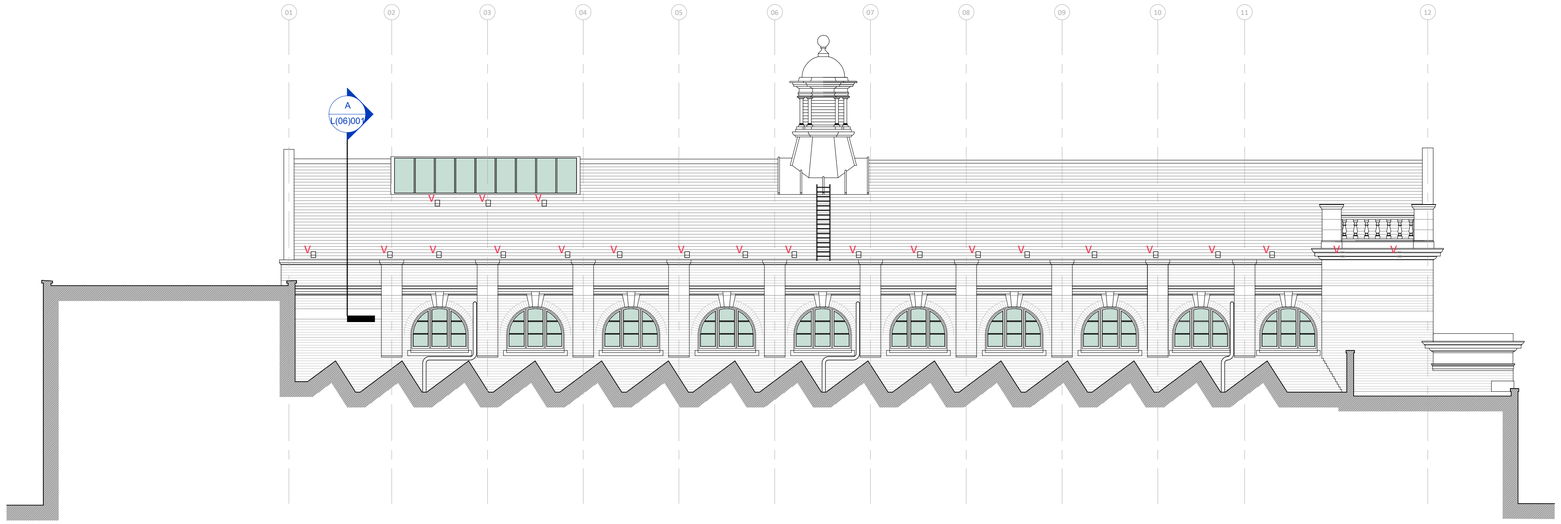



Existing_East Elevation

Scale @ 1 : 100

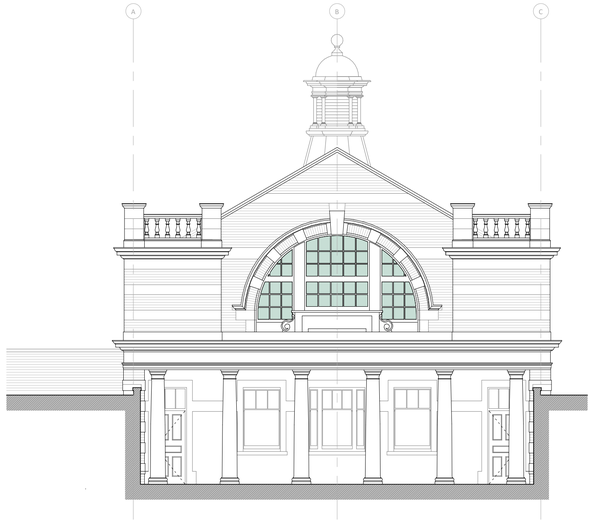


Existing_North Elevation

Scale @ 1 : 100

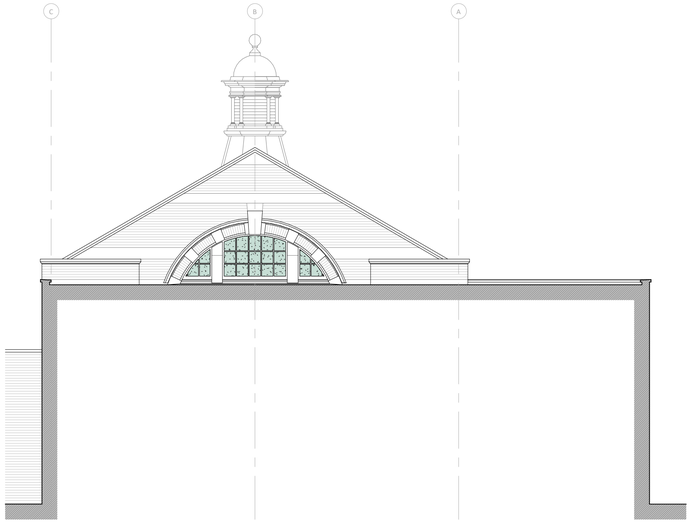

Existing_South Elevation

Scale @ 1 : 100

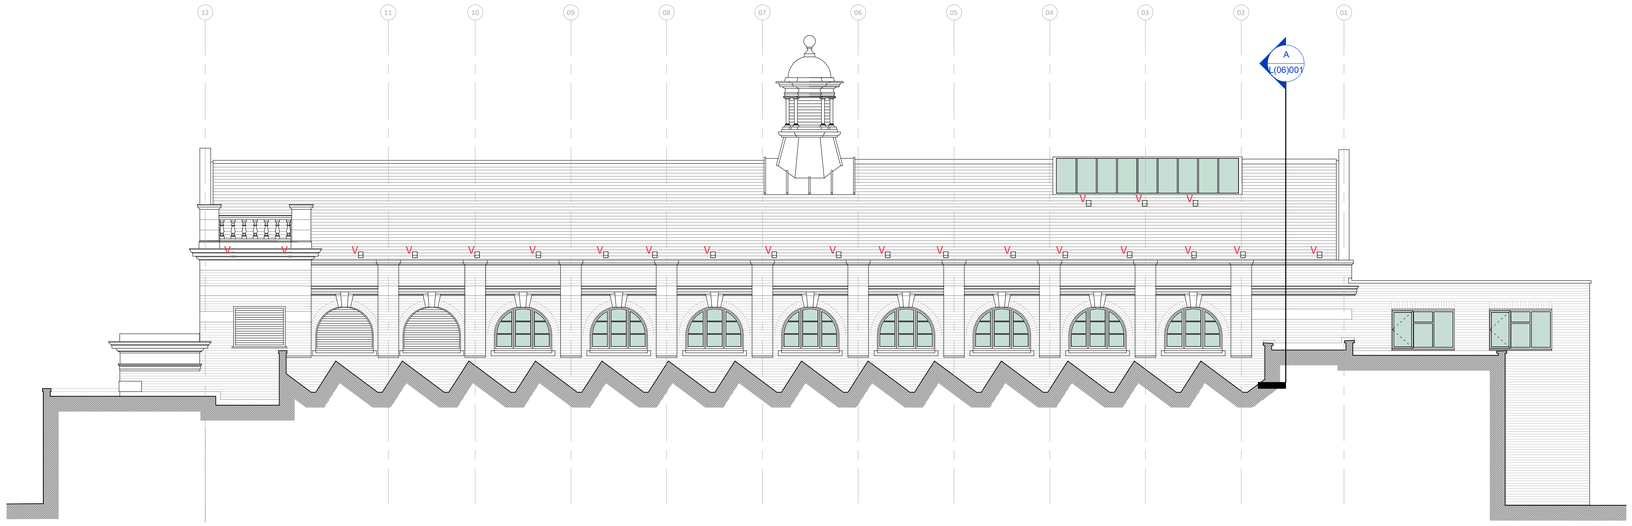

Existing_West Elevation


Scale @ 1 : 100

Notes:

Figured dimensions to be taken in preference to scaled dimensions.
All dimensions to be checked on site.

0 1 2 3 4 5

SCALE 1:100 m

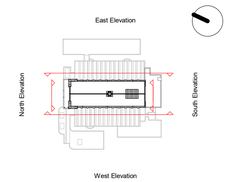

Rev:	Date:	Description:	By:
P01	30.05.26	First issue	SW

GRAHAM SIBBALD

Chartered Surveyors and Property Consultants

Client

Equans

Project

Education North: Undergraduate Building

Address

Manchester Royal Informary University Hospital
Nelson Street, Chorlton-on-Medlock, Manchester

Drawing Title

Elevations as Existing

Department No:	Drg No.	Revision	Sheet Size
MAN	L(02)101	P01	As indicated
Aims No.			Drawing Status
2025 / 02 / 0015			PLANNING
Drawn By	Checked By		Date
S.Wardle	C.Latham		21/06/2026 22:23:33

PREPARED BY GRAHAM + SIBBALD