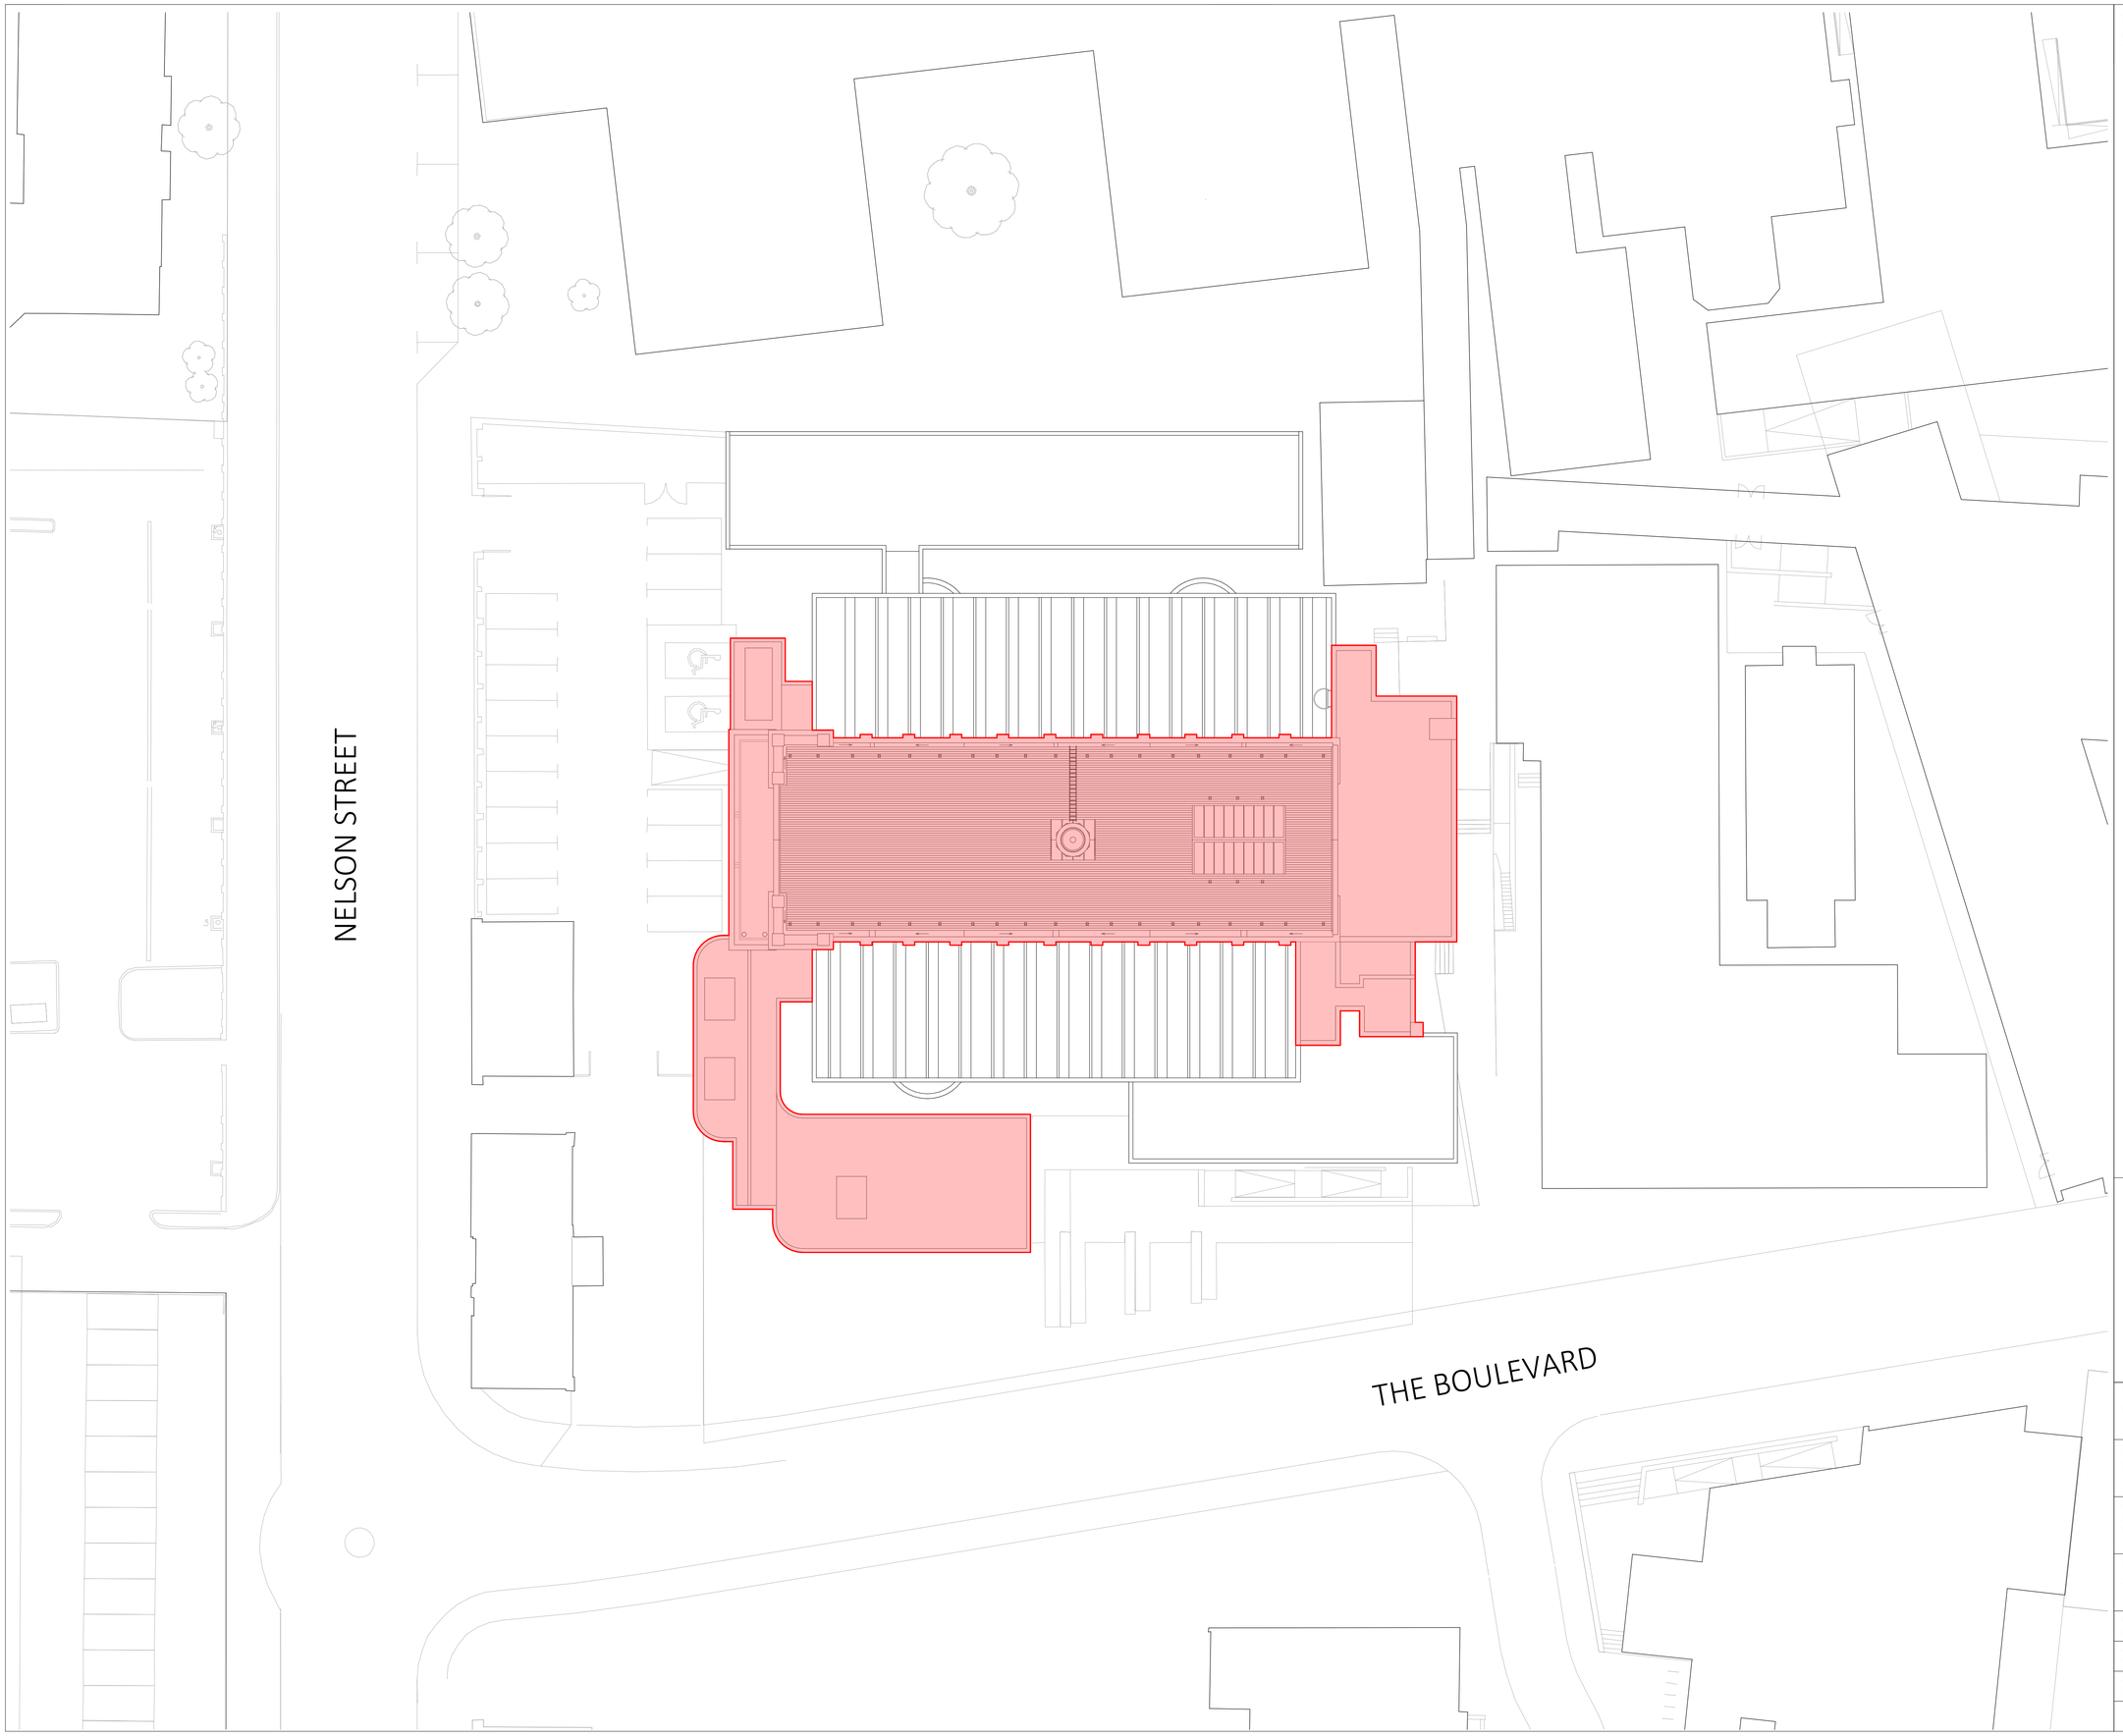


Notes:

Figured dimensions to be taken in preference to scaled dimensions.
All dimensions to be checked on site.

0 2 4 6 8 10
SCALE 1:200 m

Rev:	Date:	Description:	By:
P01	21.06.26	PLANNING issue	SW

GRAHAM SIBBALD
Chartered Surveyors and Property Consultants

Client
Equans

Project
Education North: Undergraduate Building

Address
Manchester Royal Informary University Hospital
Nelson Street, Chorlton-on-Medlock, Manchester

Drawing Title
Site Plan as Proposed

Department No:	Drg No.	Revision	Sheet Size
MAN	L(04)001	P01	1 : 200

Aims No.	Drawing Status
2025 / 02 / 0015	PLANNING

Drawn By	Checked By	Date
S.Wardle	C.Latham	21/06/2026 22:23:49

PREPARED BY GRAHAM + SIBBALD