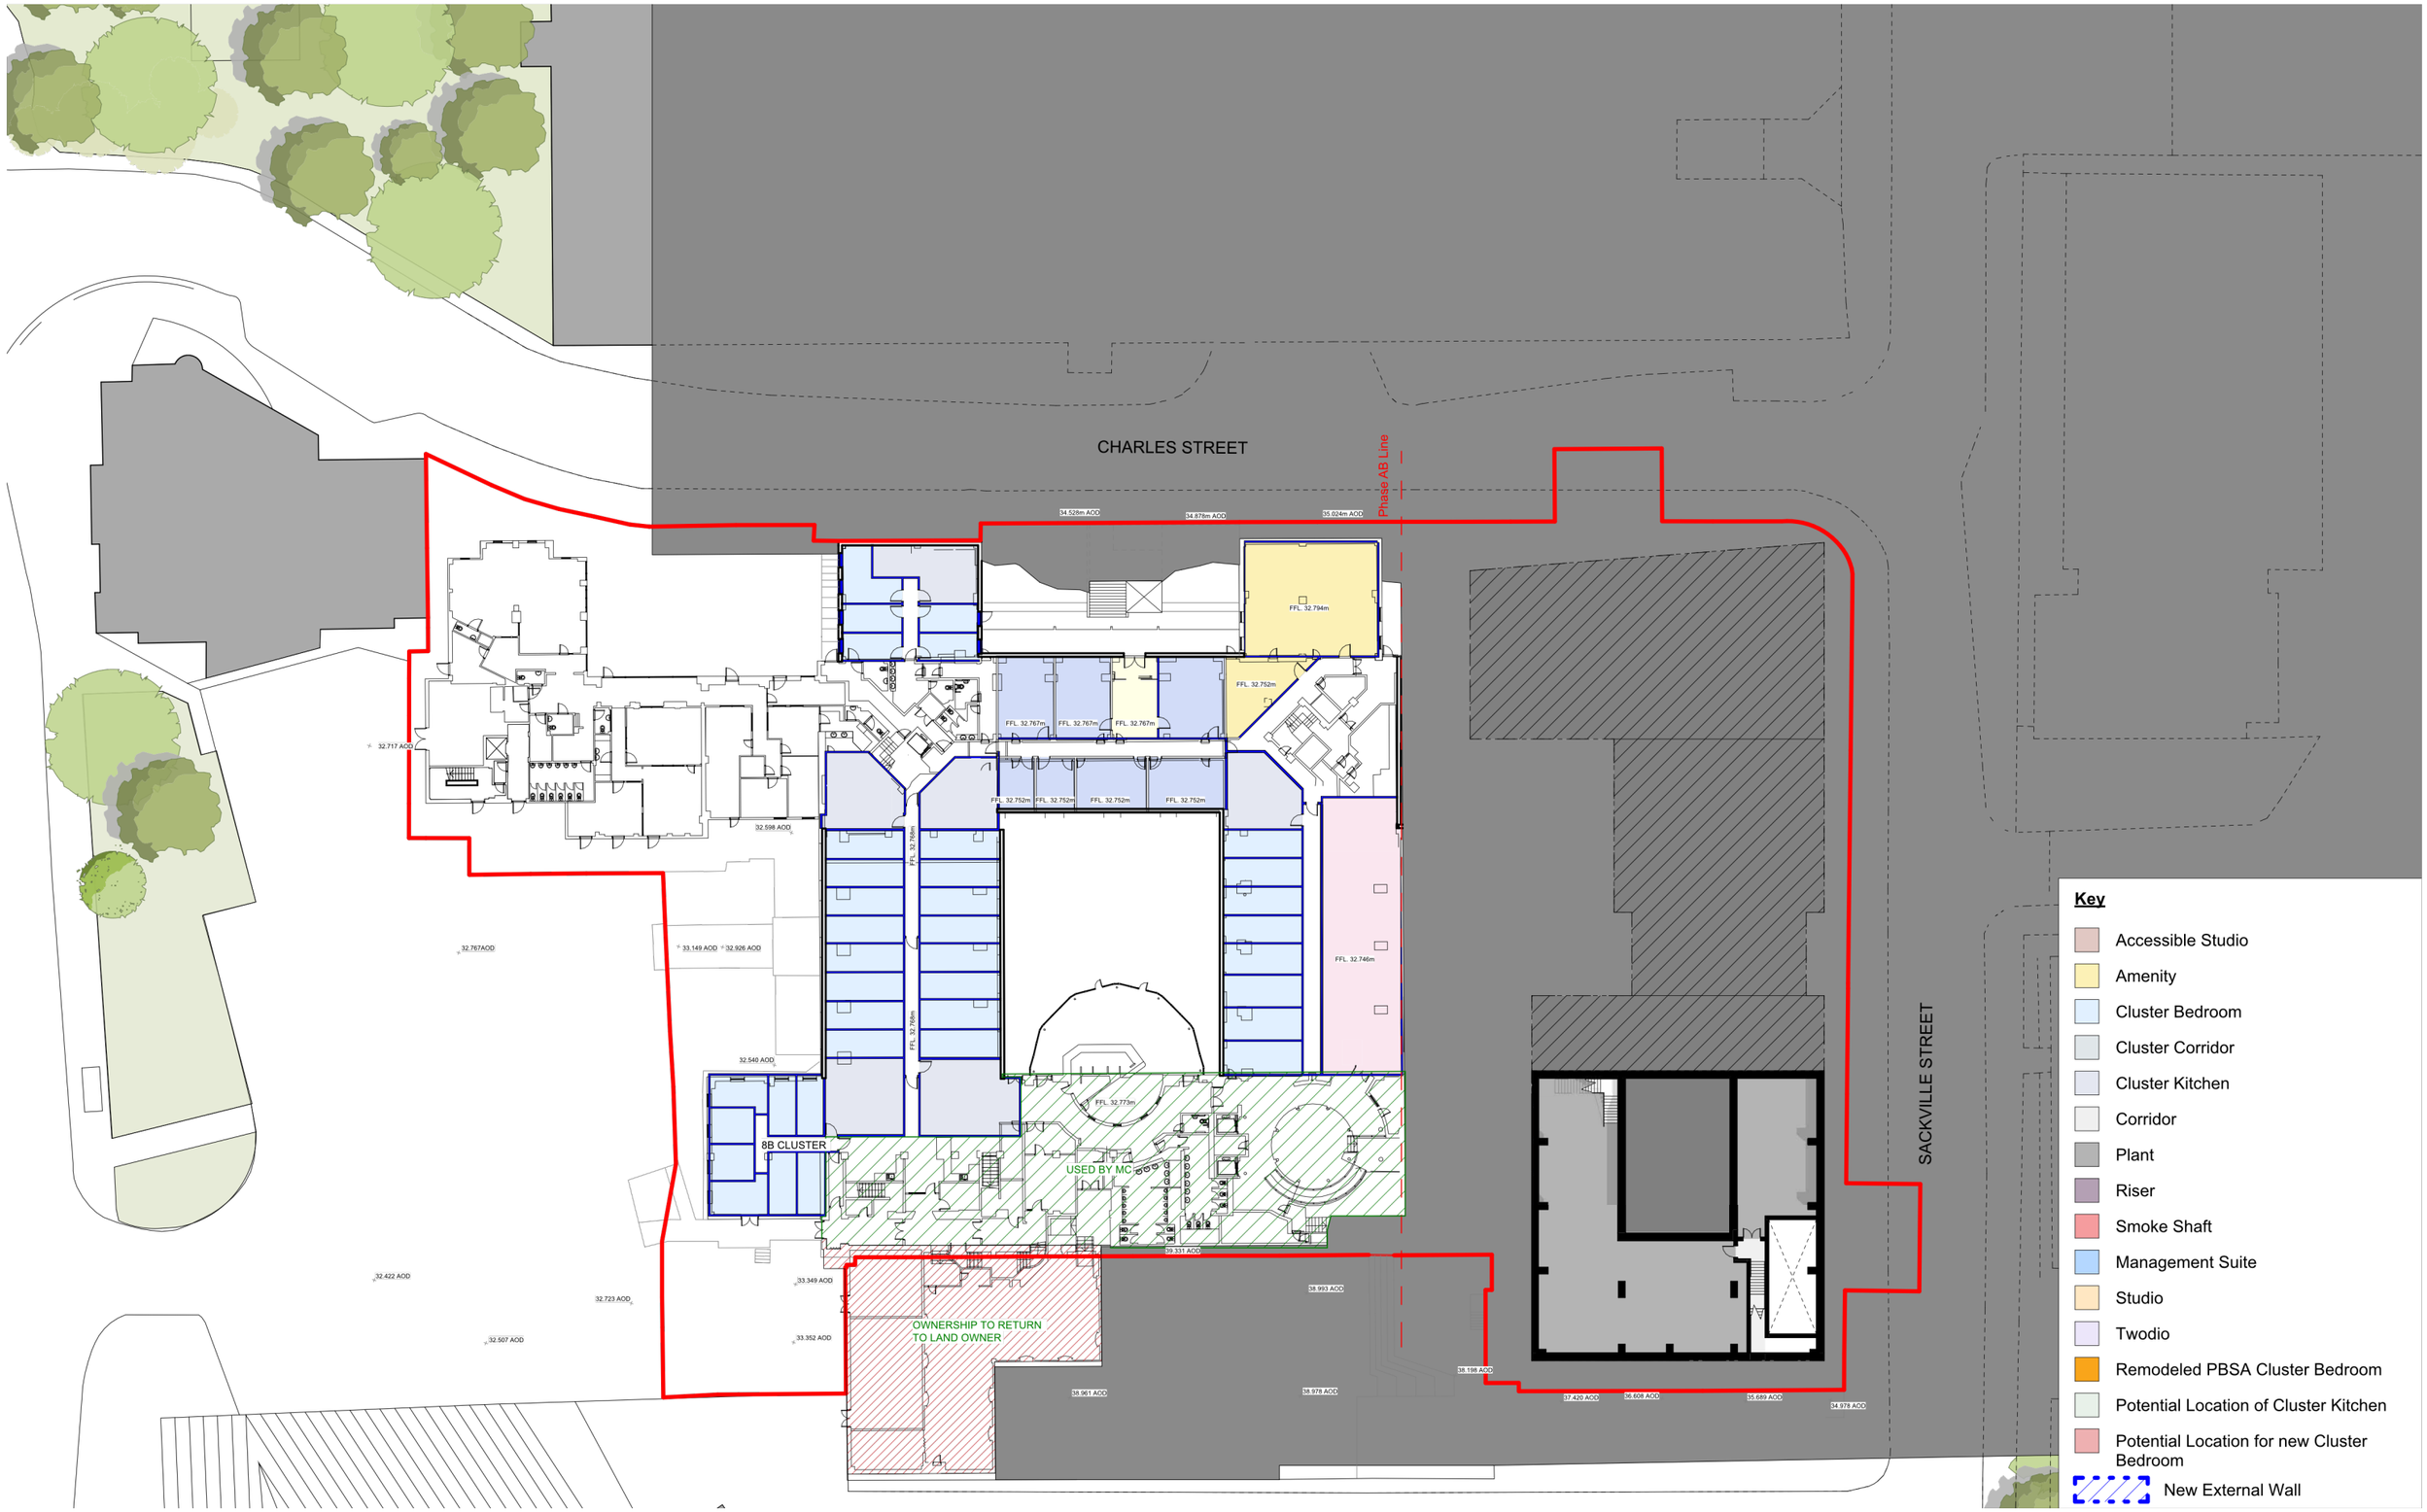


Key

- Accessible Studio
- Amenity
- Cluster Bedroom
- Cluster Corridor
- Cluster Kitchen
- Corridor
- Plant
- Riser
- Smoke Shaft
- Management Suite
- Studio
- Twodio
- Remodeled PBSA Cluster Bedroom
- Potential Location of Cluster Kitchen
- Potential Location for new Cluster Bedroom
- New External Wall

EXISTING BUILDING LEVEL - 32.7M AOD

PROPOSED BUILDING LEVEL - 30.850M AOD

This drawing is copyright
Do not scale off dimensions.
All dimensions to be checked on site by contractor.
Contractor to report any dimensional discrepancies, errors or omissions prior to commencing on site.

Landscape layout indicative. Final details to be agreed via planning condition

NORTH

Rev	Date	Description
P01	2025-12-16	Planning Submission
P02	2026-05-20	Planning Resubmission

Project Title
iQ Student Accommodation
Weston Halls and Pendulum Hotel
Manchester

Drawing Title
Phase A
Site Plan
Basement Level

Project No
10346

Scale
1:500 @ A3

Status
PLANNING

SHP Drawing Code
10346-SHA-ZA-A-B5D8-G100-PL-B1-001

Revision
P02

simpsonhaugh
Manchester +44 (0)161 835 2345
London +44 (0)20 7549 4000
Birmingham +44 (0)121 233 1874

© SimpsonHaugh Architects Ltd 2025