

PROPOSED EXTERNAL SIGNAGE SCHEDULE

signage image (nts)	description	signage image (nts)	description	signage image (nts)	description	signage image (nts)	description	signage image (nts)	description
	HELLO (TOWN / CITY) (ES03a) INTERNALLY ILLUMINATED TEXT. HUNG IN WINDOW.	OPENING HOURS	**OPENING HOURS (SITE SPECIFIC) (ES04b)** 3M CLEAR VINYL WITH FOIL GERBER EDGE, DESIGN FLOOD PRINTED ON WHITE VINYL. SIZE: - 480mm x 325mm VINYL APPLIED FACING OUT OF STORE.	KFC	**KFC LIGHTBOX - WHITE (WITH RED BACKGROUND) (ES10)** INTERNALLY ILLUMINATED LIGHTBOX. OUTER FACES DI-BOND RAL 3020. FRET CUT LETTERS CUT THROUGH DI-BOND TO OPAL D50 PERSPEX FACE AND LED ILLUMINATION BY SLOAN LED PRISM.	Finger Lickin' Good.	**FINGER LICKIN GOOD - WHITE ACRYLIC** ON SPACERS WITH HALO ILLUMINATION TO REAR/EDGES. **SIZE SITE SPECIFIC.**		**EG01d** BUCKETS STRIPES PRINTED ONTO CLEAR VINYL. VINYL APPLIED TO INSIDE OF WINDOW IN 2NO. ROW @ 800MM & 1500MM.
	COLONEL & BUCKET (ES11) INTERNALLY ILLUMINATED KFC BUCKET SIGN BOX. FABRICATED FROM BLACK POWDER COATED ALUMINIUM SIGN CASING WITH OPAL FLEX FACE PANEL DECORATED WITH 3M VINYLS TO FORM COLONEL LOGO. SIGN TO BE INTERNALLY ILLUMINATED BY LED's.		**NEON BUCKET PORTAL (ES20.1)** WHITE STATIC ILLUMINATED BUCKET SHAPED PORTAL TO BE INSTALLED AROUND ENTRANCE. OPAL DIFFUSER.	KFC DELIVERY	**DELIVERY DRIVERS ENTRANCE - VINYL (ES14b)** RED 3M3630-33 VINYL WITH WHITE WRITING APPLIED TO INSIDE OF GLAZING, AWAITING NEW STYLE DECAL/DETAILS.	KWENCH	KWENCH VINYL DECALS TO INSIDE FACE OF GLAZING **SIZE SITE SPECIFIC.**		

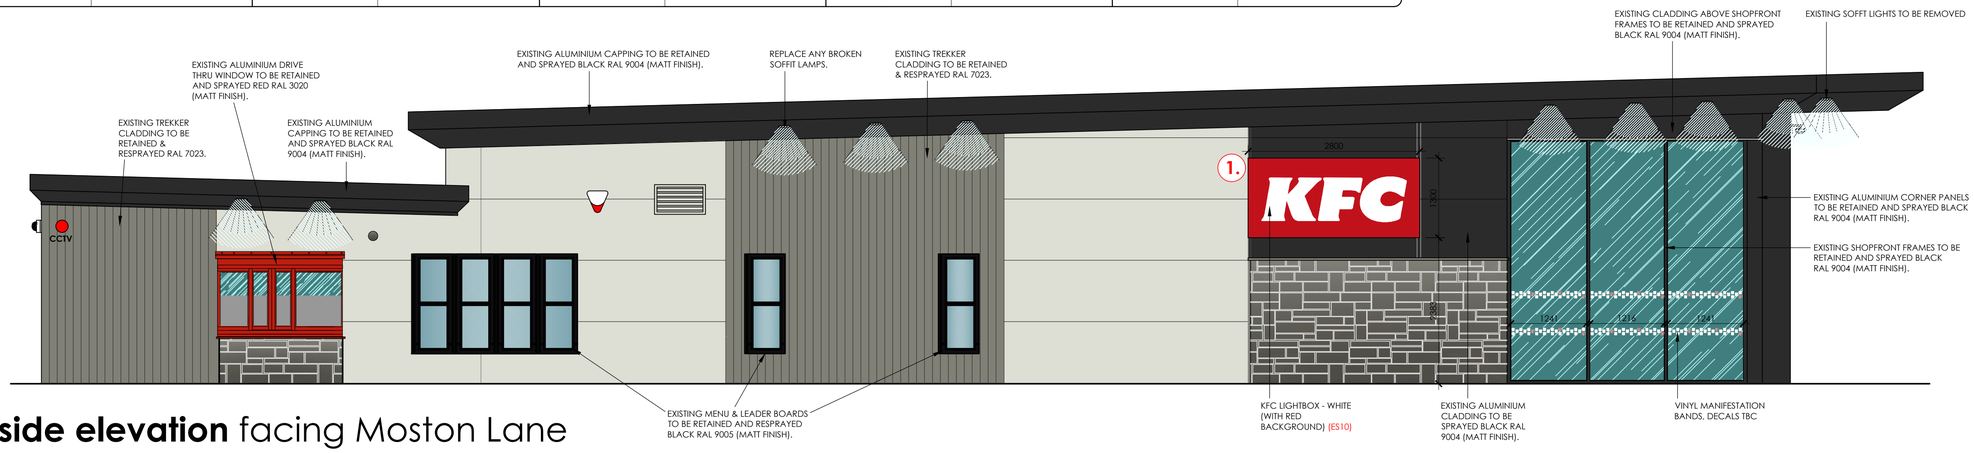


side elevation facing Moston Lane

scale - 1:50 @ A1 / 1:100 @ A3

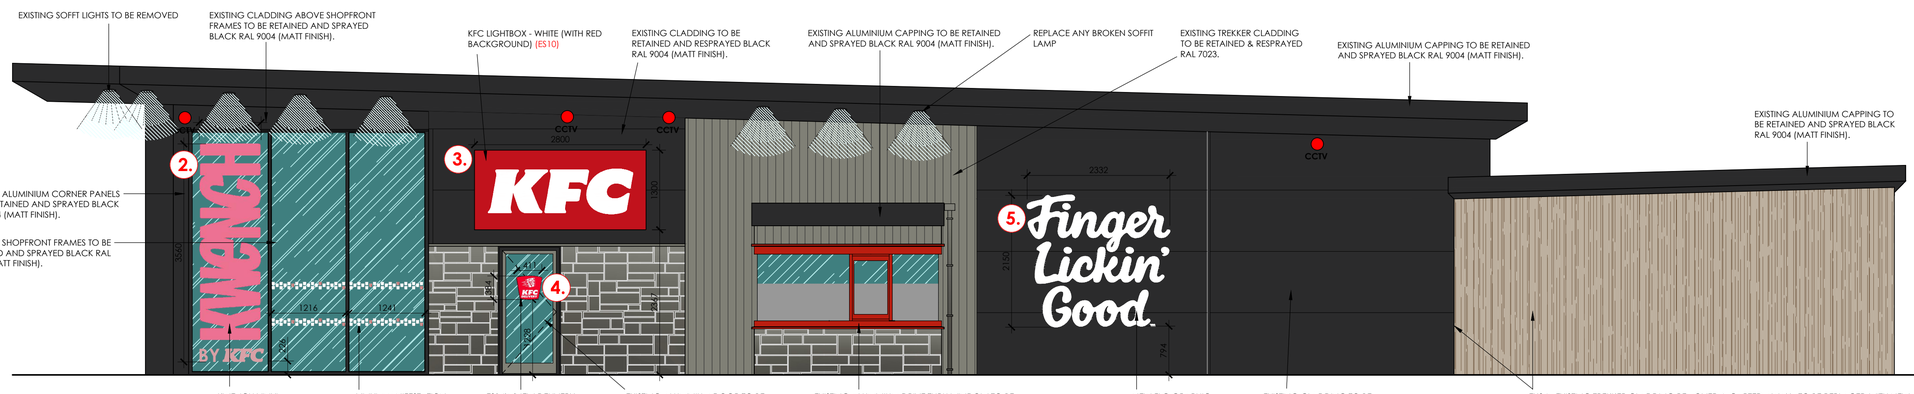


side elevation facing car park

scale - 1:50 @ A1 / 1:100 @ A3

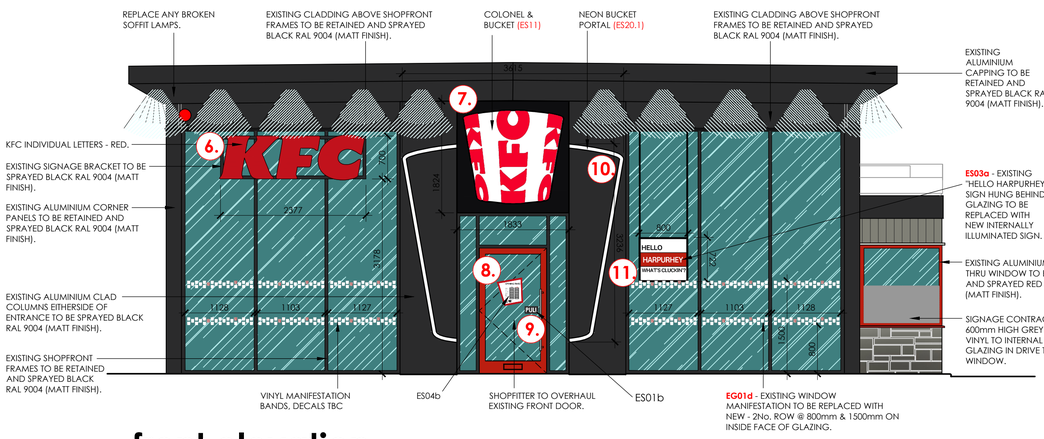

front elevation

scale - 1:50 @ A1 / 1:100 @ A3

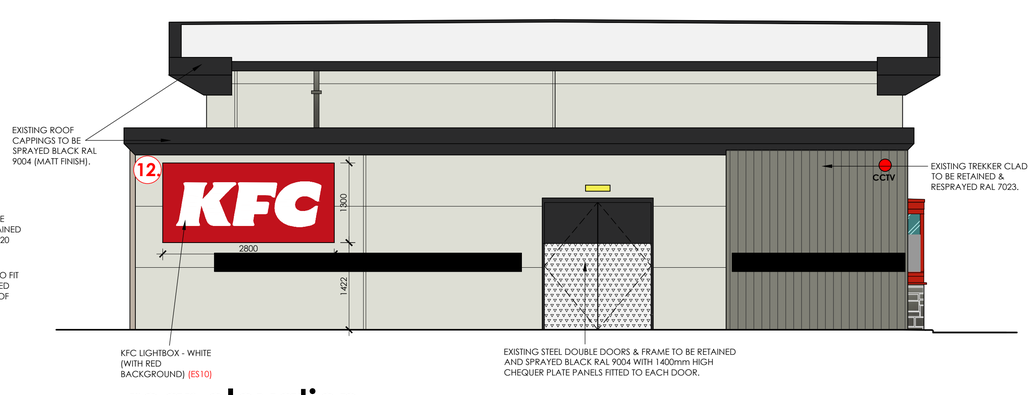

rear elevation

scale - 1:50 @ A1 / 1:100 @ A3

© copyright 2026

This drawing and the copyrights and patents therein are the designer's property and may not be used or reproduced - only under contract. All rights reserved.

ALL DIMENSIONS TO BE CHECKED ON SITE.

DO NOT SCALE FROM THIS DRAWING EXCEPT FOR THE PURPOSES OF LOCAL AUTHORITY PLANNING

rev	date	description
c	04/06/26	Updated as per markups
B	02/06/26	Updated as per markups
A	14/05/26	Updated as per brief, title block updated as per GA

Frank Belshaw
Building Surveyors Limited
wheatley springs barn, wheatley lane road, barrowford, nelson, lancashire, BB9 6QS.
tel no. (01282) 699668. fax no. (01282) 602447.

Soul Foods Group

IMAGE ENHANCEMENT

store address
HARPURHEY
10 MOSTON LANE,
HARPURHEY SHOPPING CENTRE,
MANCHESTER. M9 4DS.
Franchisee
S.A.S.A.

drawing title
PROPOSED
EXTERNAL SIGNAGE ELEVATIONS

drawn by	checked	date
JC	----	31/03/26
store no.	scale	
020/67	1:50 @ A1	

KFC drawing no.	FB ref.	revision
2067/2026/P211	2026/41	C