


side elevation facing Moston Lane

scale - 1:50 @ A1 / 1:100 @ A3

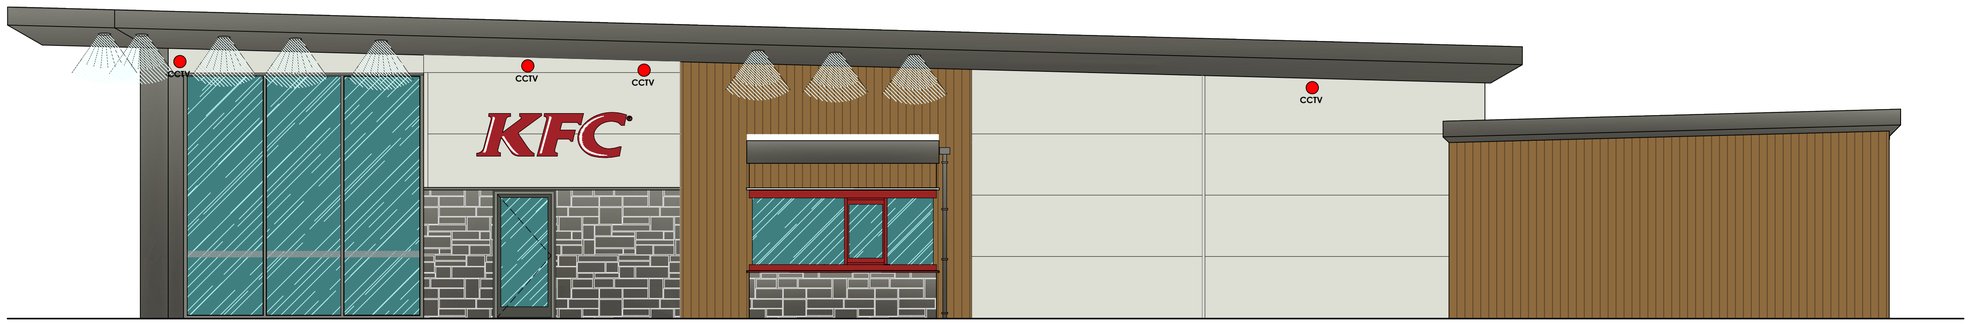


side elevation facing car park

scale - 1:50 @ A1 / 1:100 @ A3



front elevation

scale - 1:50 @ A1 / 1:100 @ A3

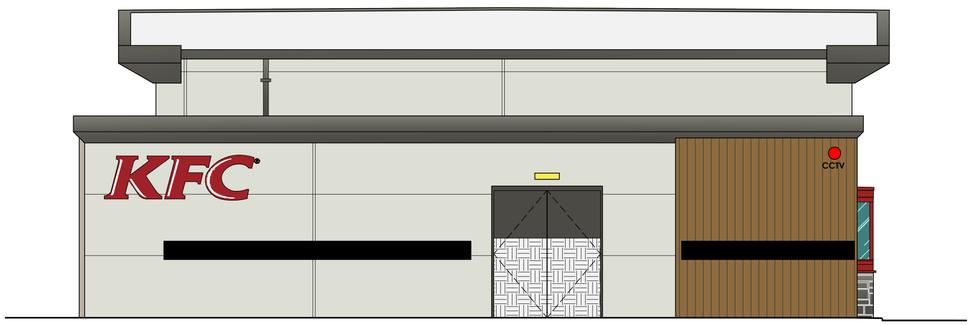

rear elevation

scale - 1:50 @ A1 / 1:100 @ A3

© copyright 2026

This drawing and the copyrights and patents therein are the designer's property and may not be used or reproduced - only under contract. All rights reserved.

ALL DIMENSIONS TO BE CHECKED ON SITE.

DO NOT SCALE FROM THIS DRAWING EXCEPT FOR THE PURPOSES OF LOCAL AUTHORITY PLANNING

rev	date	description

Frank Belshaw
Building Surveyors Limited

wheatley springs barn, wheatley lane road,
barrowford, nelson, lancashire, BB9 6QS.
tel no. (01282) 699668. fax no. (01282) 602447.

Soul Foods Group

IMAGE ENHANCEMENT

store address
HARPURHEY
10 MOSTON LANE,
HARPURHEY SHOPPING CENTRE,
MANCHESTER. M9 4DS.
Franchisee
S.A.S.A.

drawing title
EXISTING
EXTERNAL SIGNAGE ELEVATIONS

drawn by	checked	date
JC	----	27/03/26
store no.	scale	
020/67	1:50 @ A1	

KFC drawing no.	FB ref.	revision
2067/2026/P210	2026/41	