

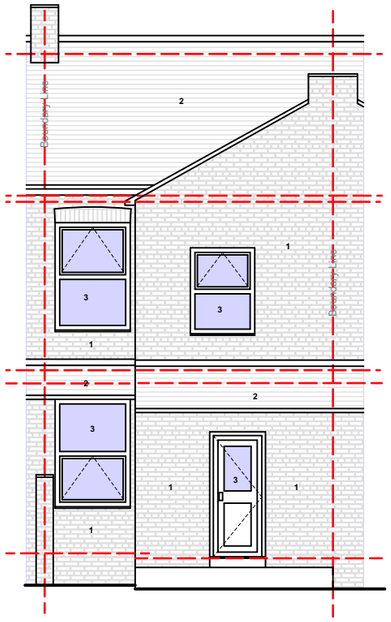


EXISTING GA REAR ELEVATION

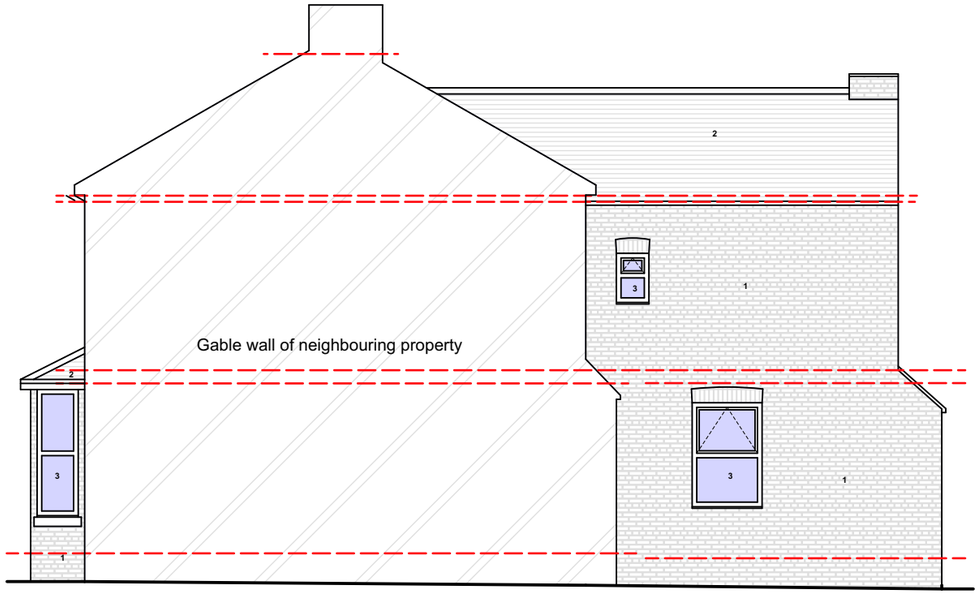

EXISTING GA SIDE ELEVATION 1

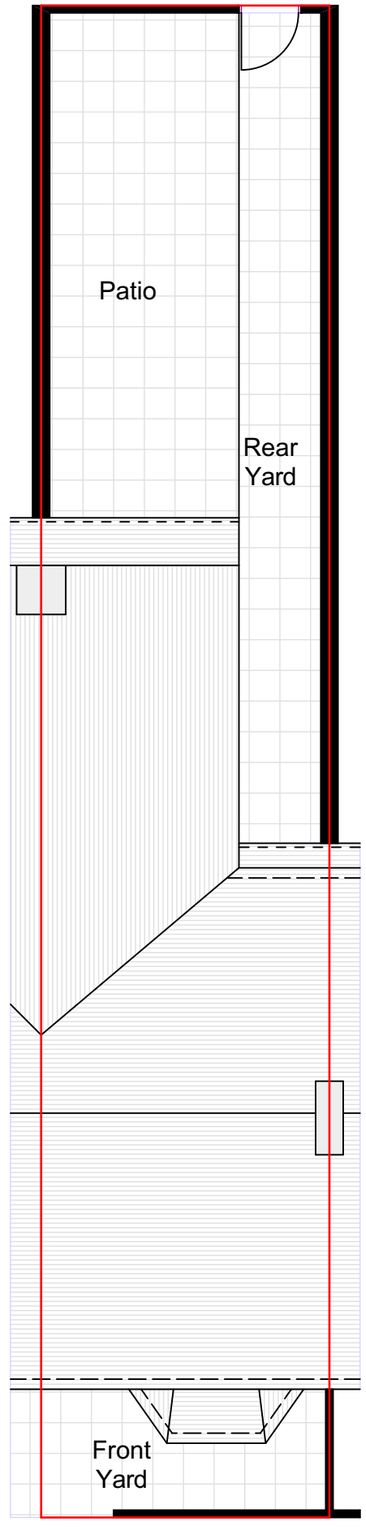


MABFIELD ROAD

EXISTING GA SITE PLAN



EXISTING GA FRONT ELEVATION

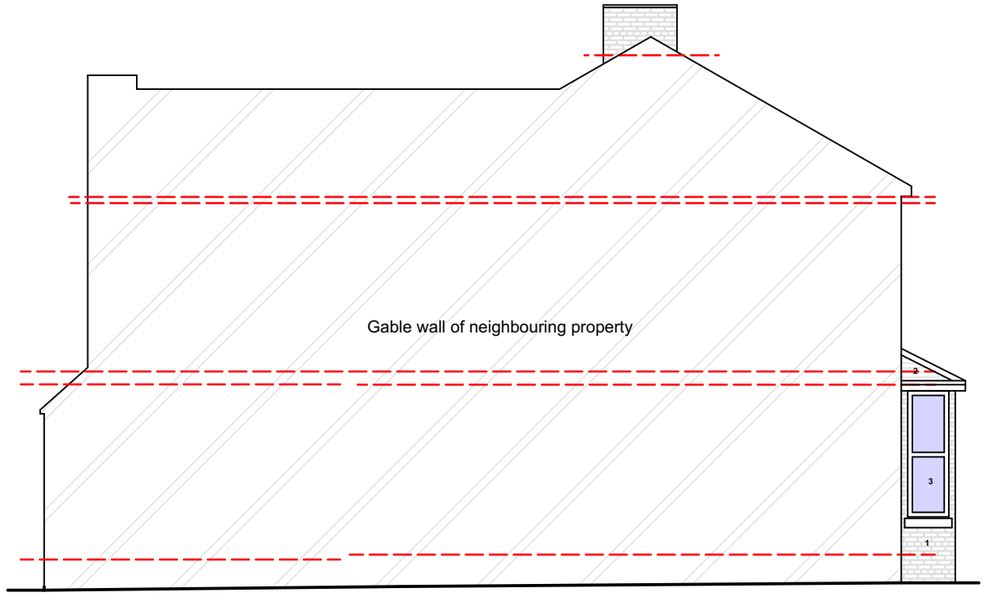

EXISTING GA SIDE ELEVATION 2

notes

This drawing is subject to a detailed building and site survey, therefore no guarantee of its accuracy can be given.
This drawing has been draughted in accordance with the clients design requirements.
All areas are approximate and are subject to a detailed building and site survey and further design development.
All dimensions should be checked prior to commencement of construction on site. Measurements should not be taken off the drawing.

All dimensions shown are in millimetres (mm).

1. Existing facing brickwork
2. Existing terracotta pantile roof tiles
3. Existing uPVC door/ window
4. Existing skylight

5. Proposed terracotta pantile roof tiles
6. Proposed uPVC door/window
7. Proposed skylight
8. Proposed vertically hung tiles

N

SITE BOUNDARY LINE

SCALE BAR 1:100

SCALE BAR 1:200

PL0 Planning Issue 20.05.24

revisions

PLANNING

NADA Architects Ltd
169 Kingsway
Burnage
Manchester
M19 2ND
Mob: 07974 735527
E: ahmed@nadaarchitects.com
W: www.nadaarchitects.com

D - design PL - planning PT - pre-tender
T - tender P - preliminary
C - construction R - record

JAKE SCHOFIELD

53 MABFIELD ROAD, FALLOWFIELD, M14 6LW

EXISTING GA SITE PLAN & ELEVATIONS

scale	date	drawn	checked
1:100 @ A3	20.05.24	MI	AC

job no	(category) dwg no	revision
24-1248	(01)001	PL0

Drawing measurements shall not be obtained by scaling. Verify all dims prior to construction. Immediately report any discrepancies on this drawing to Architect. This drawing shall be read in conjunction with associated specifications and related consultant's documents.