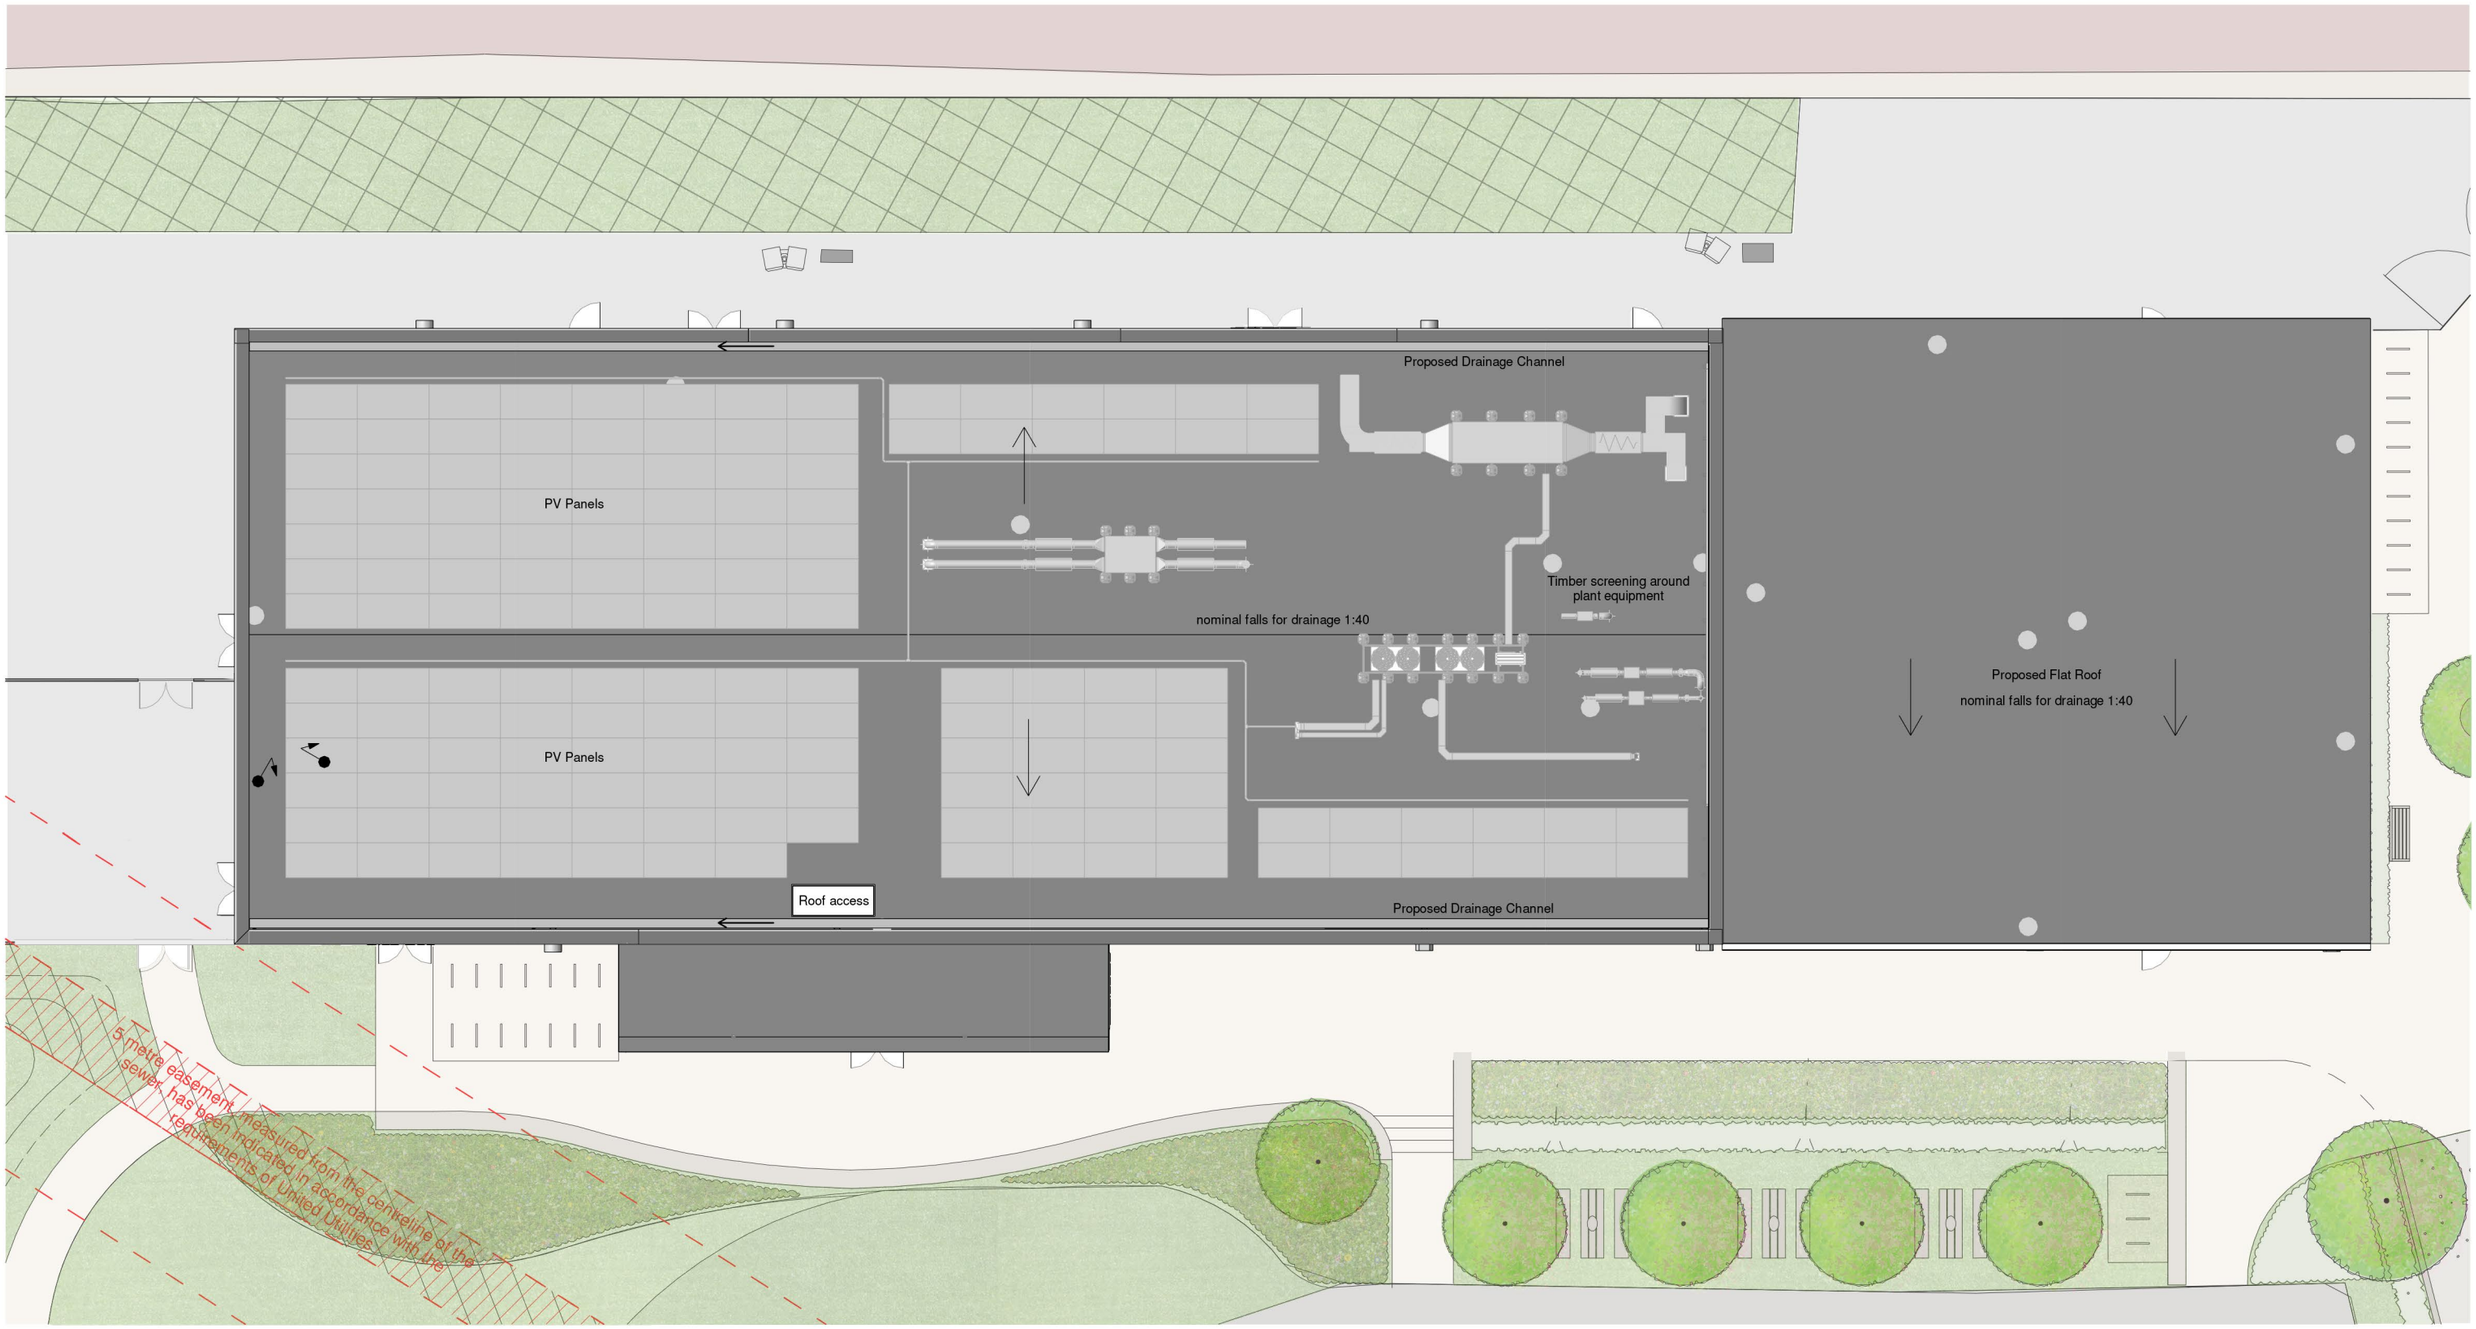


RESPONSIBILITY IS NOT ACCEPTED FOR OTHERS SCALING DIRECTLY FROM THIS DRAWING. DO NOT SCALE FROM THIS DRAWING, USE WRITTEN DIMENSIONS ONLY.

0m 2m 10m


1:200

ORIGINAL SHEET SIZE A3

THIS DRAWING IS PRODUCED FOR USE IN THIS PROJECT ONLY AND MAY NOT BE USED FOR ANY OTHER PURPOSE. THE ORIGINATOR ACCEPT NO LIABILITY FOR THE USE OF THIS DRAWING OTHER THAN THE PURPOSE FOR WHICH IT WAS INTENDED IN CONNECTION WITH THIS PROJECT AS RECORDED IN THE 'PURPOSE FOR ISSUE' AND 'FILE STATUS CODE'. THIS DRAWING MAY NOT BE REPRODUCED IN ANY FORM WITHOUT PRIOR WRITTEN AGREEMENT.

© CROWN COPYRIGHT AND DATABASE RIGHTS 2019 ORDNANCE SURVEY LICENCE NUMBER 100022432.

KEY PLAN

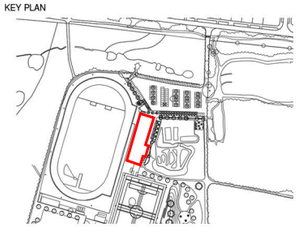

Rev	Description	Date	Drwn	Chkd / Appd
P12	Non-Material Amendment Application	11/06/26	MR	NN
P09	Amended for Planning Submission	23/09/2025	NN	MR/RB

CLIENT
Manchester City Council

PROJECT
Wythenshawe Park Sports Hub

TITLE
Proposed Roof Plan

SCALE
1 : 200

DISCIPLINE
Architect

PROJECT NUMBER
118165

DRAWING NUMBER
118165-NPS-ZZ-RF-D-A-0305

REV CODE
P12

STATUS CODE
S2

PURPOSE OF ISSUE
Planning

Drawn by
NN

Checked by
MR

Approved by
CH

NPS Leeds Ltd
280 Fifers Lane, Norwich, NR6 6EQ. Merrion House, Leeds, LS2 8BB
Tel: 0113 320 1630; Email: leeds@nps.co.uk; web:www.nps.co.uk

© COPYRIGHT NPS GROUP LTD.2017