
Ordnance Survey (c) Crown Copyright 2025. All rights reserved. Licence number 100022432

0 25 50 125m

1:1250 Scale Bar

N

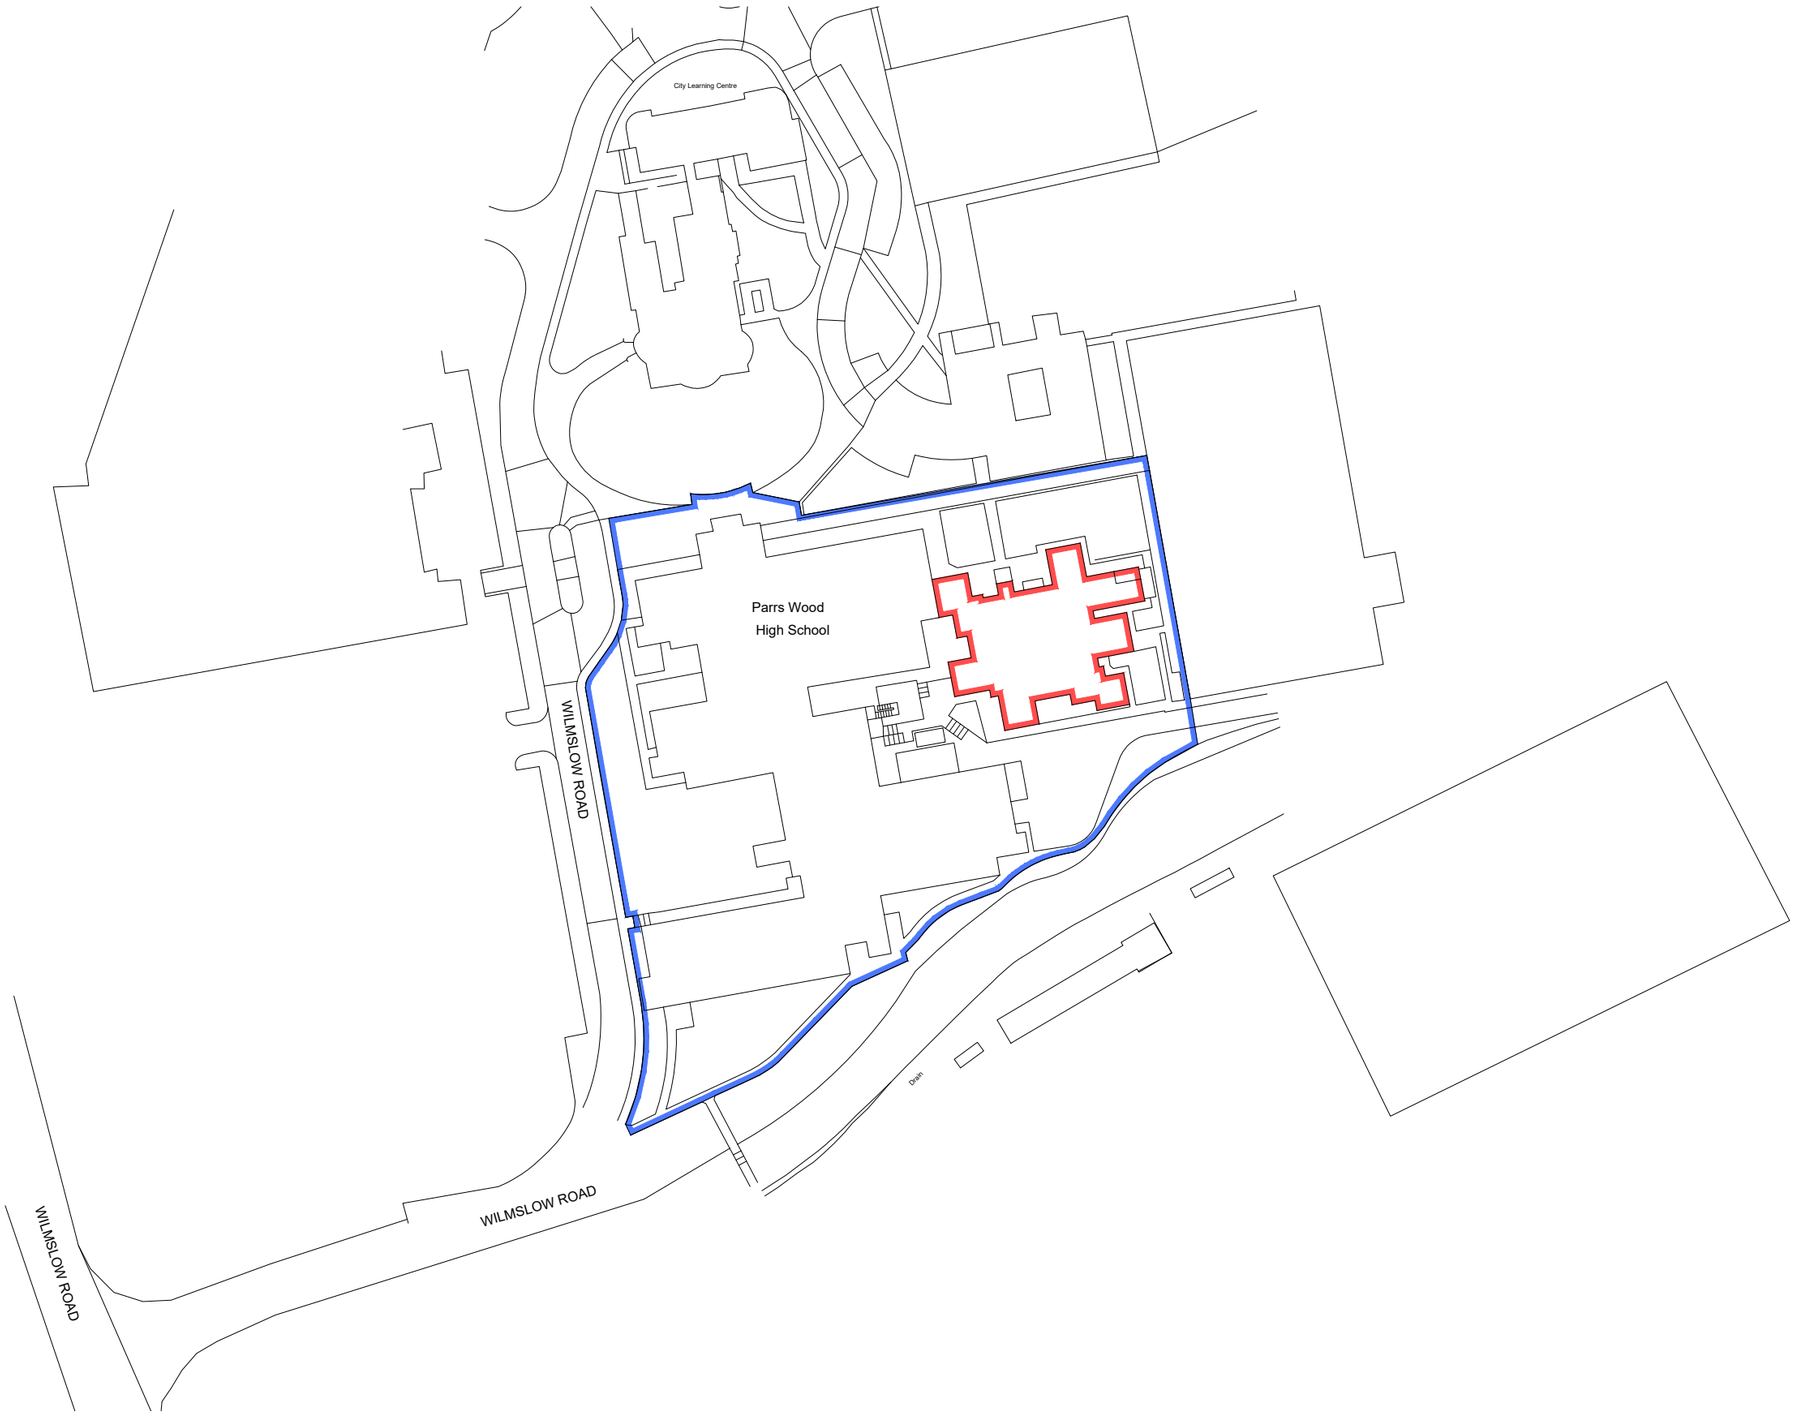

Site Location Plan
Scale: 1:1250@A3

Rev.	Description	Date	Chkd.

THE CONTRACTOR SHALL CHECK AND VERIFY ALL DIMENSIONS ON SITE AND REPORT DISCREPANCIES IN WRITING TO LS ARCHITECTURE BEFORE PROCEEDING WORK. ALL DIMENSIONS IN MILLIMETERS UNLESS OTHERWISE STATED. DRAWING STATUS AS INDICATED BELOW.

© COPYRIGHT. THE COPYRIGHT IN THIS DRAWING IS VESTED IN LS ARCHITECTURE AND NO LICENSE OR ASSIGNMENT OF ANY KIND HAS BEEN, OR IS, GRANTED TO ANY THIRD PARTY WHETHER BY PROVISION OF COPIES OR ORIGINALS OR OTHERWISE UNLESS AGREED IN WRITING.

Client:
Bounty Energy Solutions & Technologies Ltd

Project:
Proposed Roof Mounted Solar Panels

Address:
Parrs Wood High School
Wilmslow Road
Manchester
M20 5PG

Drawing Title:
Site Location Plan

Drawn By :

Date : June 2026 Scale: 1:1250@A3

Luke Strange Ltd
Architectural Design
Email: luke@lukestrange.co.uk
Tel: 07849 770525


Drawing No: 857 / 01 **Rev:**



Existing Site & Roof Plan
Scale: 1:500@A1

0 10 20 50m
1:500 Scale Bar

N

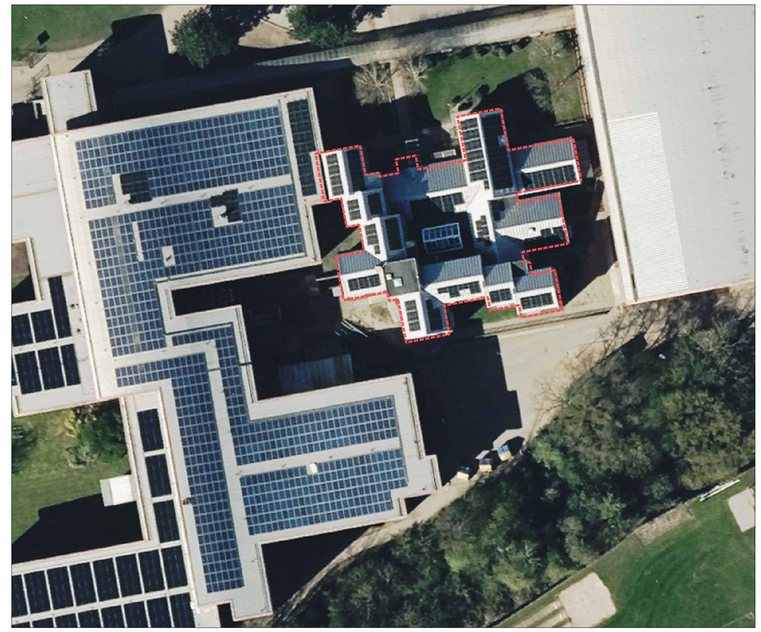

Existing Aerial Photo
Scale: NTS@A1

Rev.	Description	Date	Chkd.

THE CONTRACTOR SHALL CHECK AND VERIFY ALL DIMENSIONS ON SITE AND REPORT DISCREPANCIES IN WRITING TO LS ARCHITECTURE BEFORE PROCEEDING WORK. ALL DIMENSIONS IN MILLIMETERS UNLESS OTHERWISE STATED. DRAWING STATUS AS INDICATED BELOW.

© COPYRIGHT. THE COPYRIGHT IN THIS DRAWING IS VESTED IN LS ARCHITECTURE AND NO LICENSE OR ASSIGNMENT OF ANY KIND HAS BEEN, OR IS, GRANTED TO ANY THIRD PARTY WHETHER BY PROVISION OF COPIES OR ORIGINALS OR OTHERWISE UNLESS AGREED IN WRITING.

Client:
Bounty Energy Solutions & Technologies Ltd

Project:
Proposed Roof Mounted Solar Panels

Address:
Parrs Wood High School
Wilmslow Road
Manchester
M20 5PG

Drawing Title:
Existing Site & Roof Plan

Drawn By :

Date : Jan 2026 Scale: 1:500@A1

Luke Strange Ltd
Architectural Design
Email: luke@lukestrange.co.uk
Tel: 07849 770525


Drawing No: 857 / 02 **Rev:**



Proposed Site & Roof Plan
Scale: 1:500@A1

0 10 20 50m
1:500 Scale Bar

N

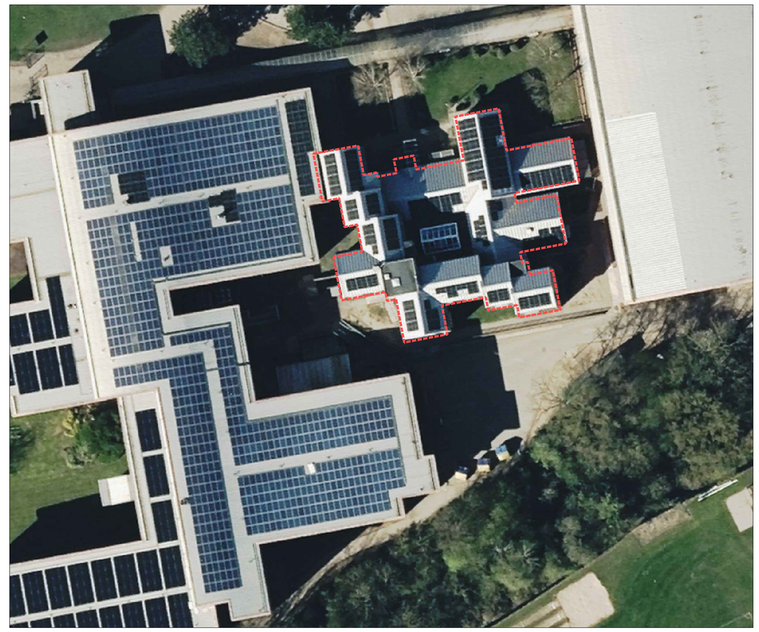

Existing Aerial Photo
Scale: NTS@A1

Rev.	Description	Date	Chkd.

THE CONTRACTOR SHALL CHECK AND VERIFY ALL DIMENSIONS ON SITE AND REPORT DISCREPANCIES IN WRITING TO LS ARCHITECTURE BEFORE PROCEEDING WORK. ALL DIMENSIONS IN MILLIMETERS UNLESS OTHERWISE STATED. DRAWING STATUS AS INDICATED BELOW.

© COPYRIGHT. THE COPYRIGHT IN THIS DRAWING IS VESTED IN LS ARCHITECTURE AND NO LICENSE OR ASSIGNMENT OF ANY KIND HAS BEEN, OR IS, GRANTED TO ANY THIRD PARTY WHETHER BY PROVISION OF COPIES OR ORIGINALS OR OTHERWISE UNLESS AGREED IN WRITING.

Client:
Bounty Energy Solutions & Technologies Ltd

Project:
Proposed Roof Mounted Solar Panels

Address:
Parrs Wood High School
Wilmslow Road
Manchester
M20 5PG

Drawing Title:
Proposed Site & Roof Plan

Drawn By :


Date : Jan 2026 Scale: 1:500@A1

Luke Strange Ltd
Architectural Design
Email: luke@lukestrange.co.uk
Tel: 07849 770525

Drawing No: 857 / 03 **Rev:**


0 1 2.5 5m

1:50 Scale Bar

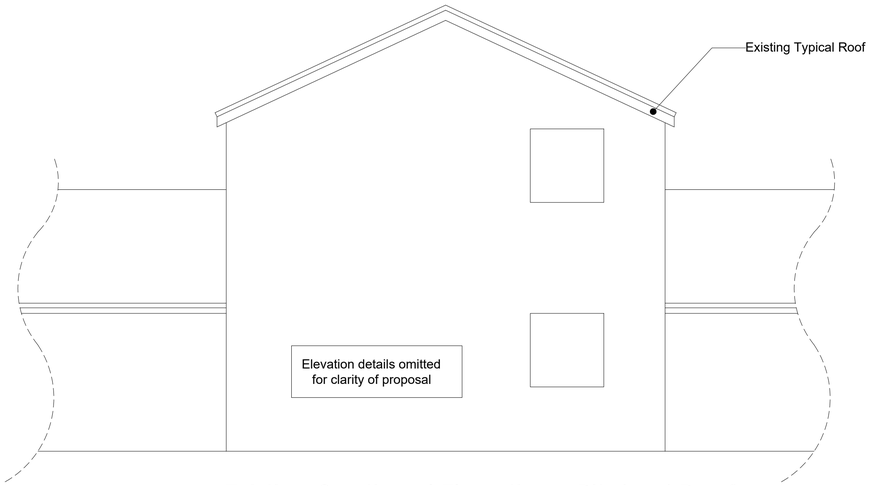

Existing Sectional Elevation - Pitched Roof

Scale: 1:50@A1

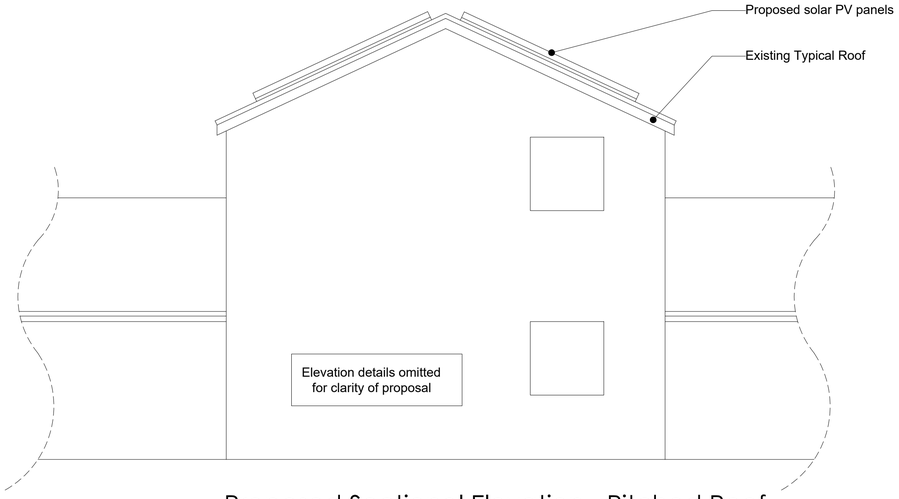

Proposed Sectional Elevation - Pitched Roof

Scale: 1:50@A1

Rev.	Description	Date	Chkd.

THE CONTRACTOR SHALL CHECK AND VERIFY ALL DIMENSIONS ON SITE AND REPORT DISCREPANCIES IN WRITING TO LS ARCHITECTURE BEFORE PROCEEDING WORK. ALL DIMENSIONS IN MILLIMETERS UNLESS OTHERWISE STATED. DRAWING STATUS AS INDICATED BELOW.

© COPYRIGHT. THE COPYRIGHT IN THIS DRAWING IS VESTED IN LS ARCHITECTURE AND NO LICENSE OR ASSIGNMENT OF ANY KIND HAS BEEN, OR IS, GRANTED TO ANY THIRD PARTY WHETHER BY PROVISION OF COPIES OR ORIGINALS OR OTHERWISE UNLESS AGREED IN WRITING.

Client:

Bounty Energy Solutions & Technologies Ltd

Project:

Proposed Roof Mounted Solar Panels

Address:

Parrs Wood High School
Wilmslow Road
Manchester
M20 5PG

Drawing Title:

Existing & Proposed Elevations

Drawn By :

Date : Jan 2026

Scale: 1:50@A1

Luke Strange Ltd
Architectural Design

Email: luke@lukestrange.co.uk
Tel: 07849 770525

Drawing No: 857 / 04

Rev: