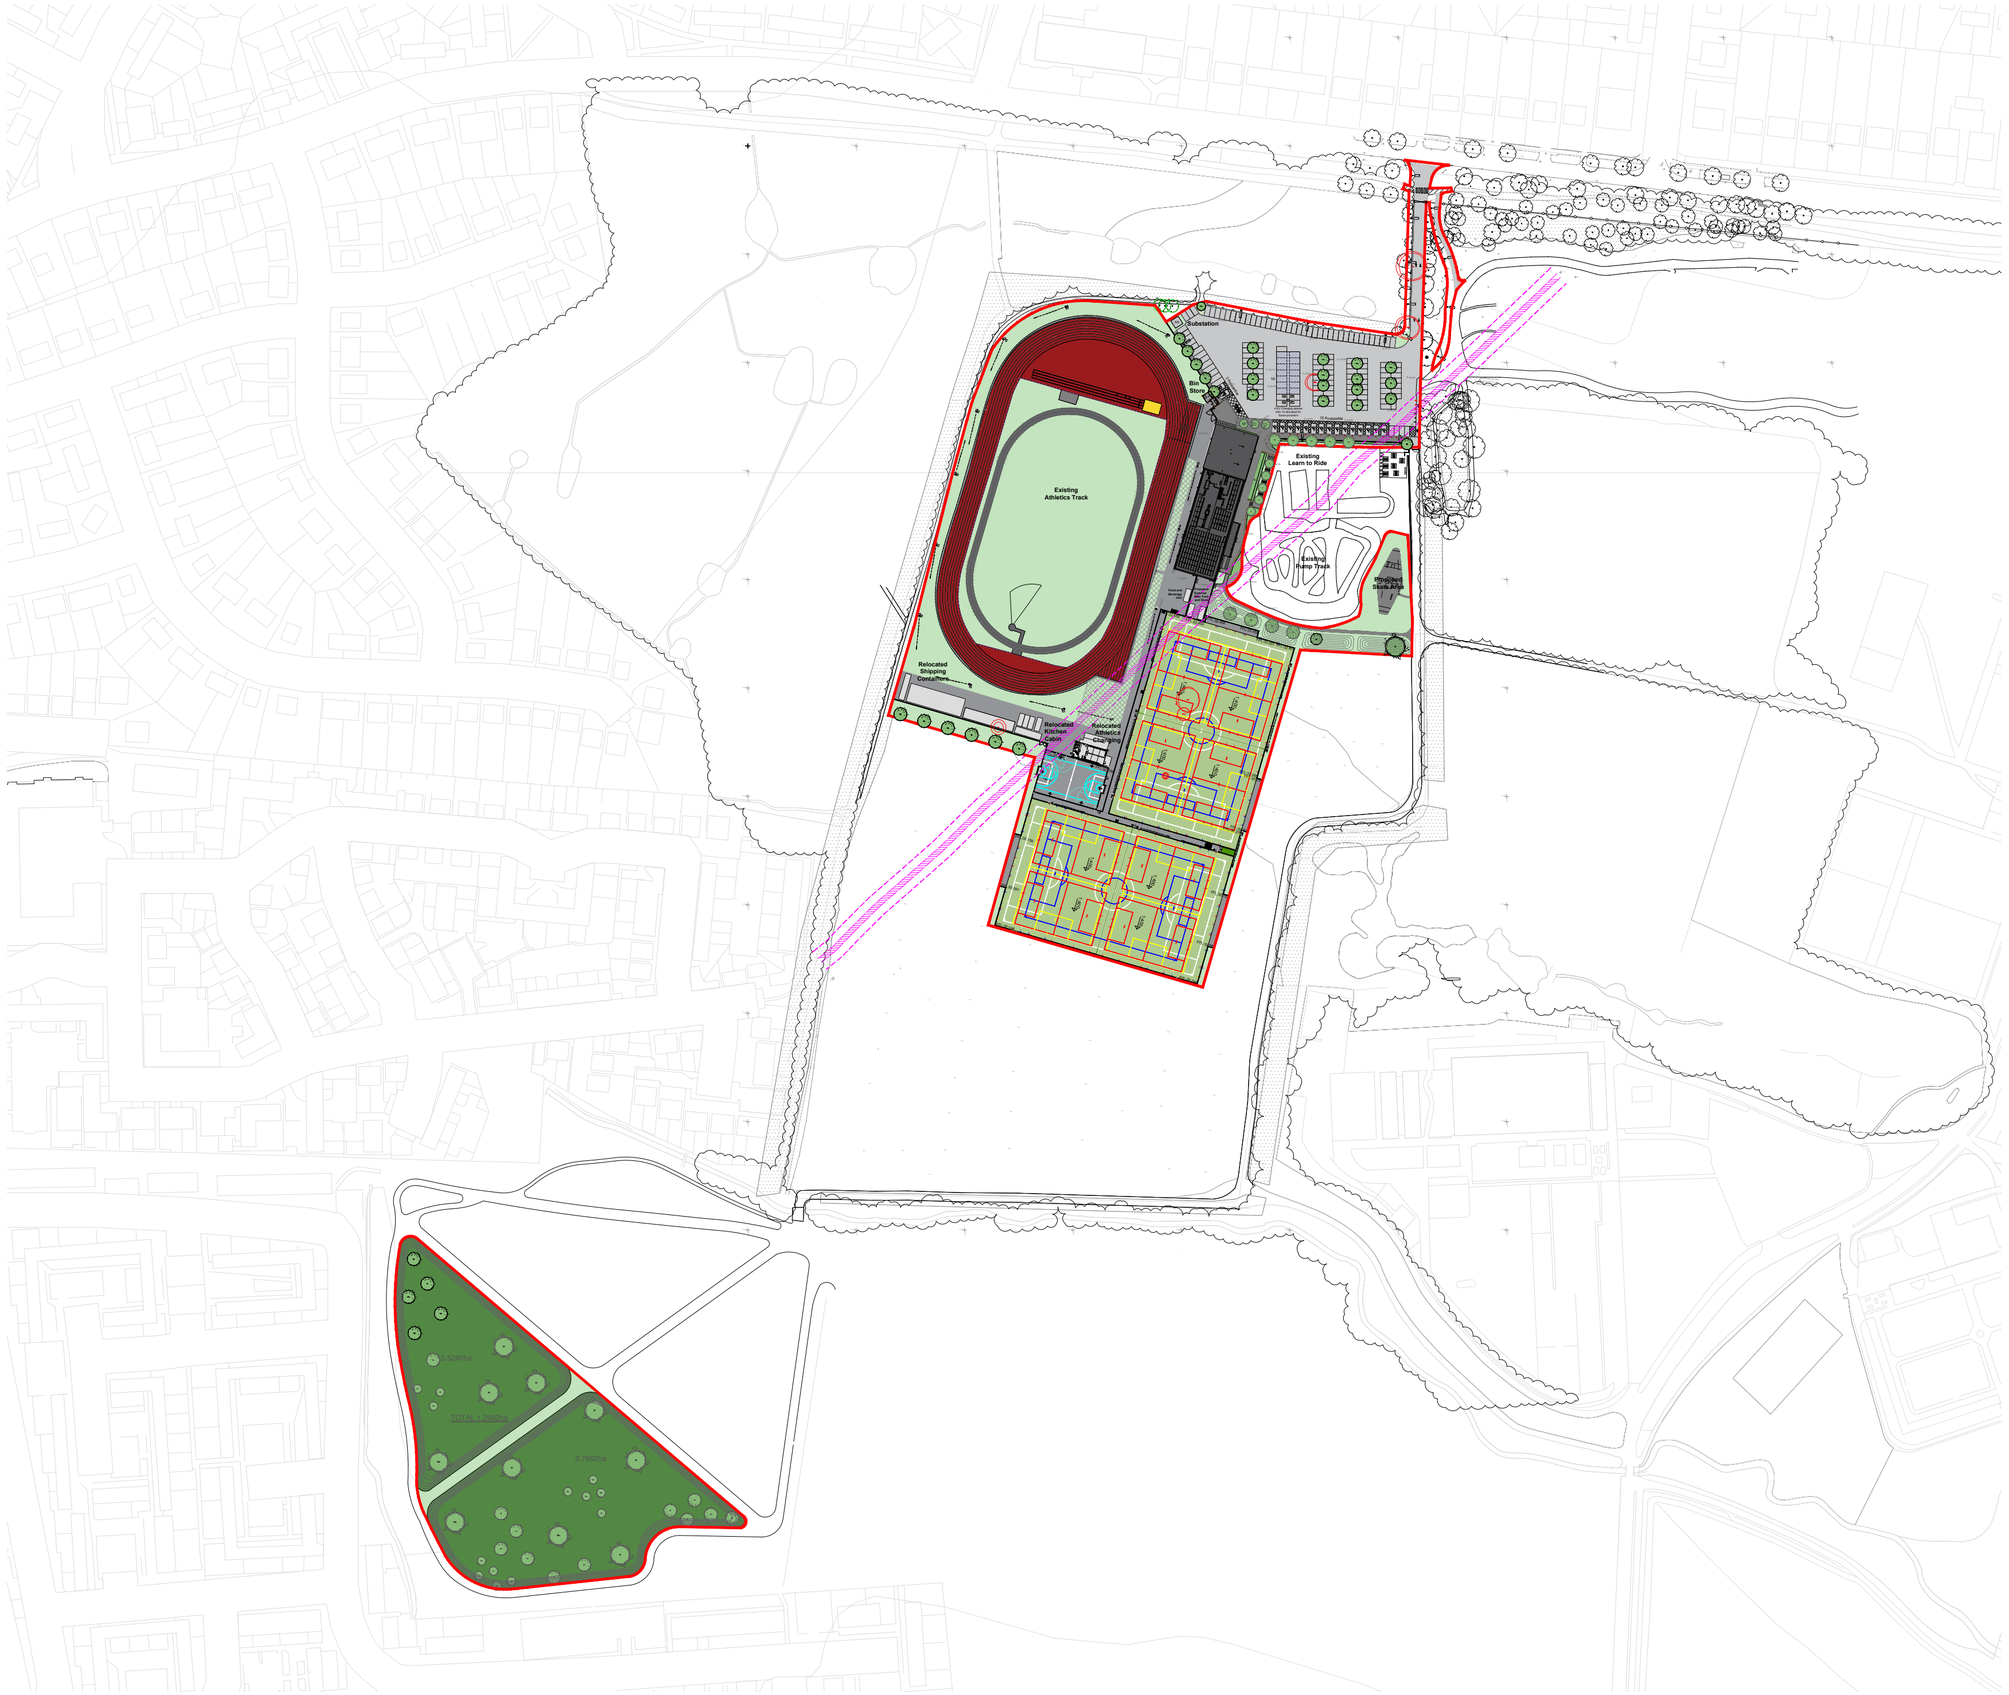


RESPONSIBILITY IS NOT ACCEPTED FOR OTHERS SCALING DIRECTLY FROM THIS DRAWING. DO NOT SCALE FROM THIS DRAWING, USE WRITTEN DIMENSIONS ONLY.

0 20m 50m 100m

1:2000


ORIGINAL SHEET SIZE A2

THIS DRAWING IS PRODUCED FOR USE IN THIS PROJECT ONLY AND MAY NOT BE USED FOR ANY OTHER PURPOSE. NPS PROPERTY CONSULTANTS LTD ACCEPT NO LIABILITY FOR THE USE OF THIS DRAWING OTHER THAN THE PURPOSE FOR WHICH IT WAS INTENDED IN CONNECTION WITH THIS PROJECT AS RECORDED IN THE 'PURPOSE FOR ISSUE' AND 'FILE STATUS CODE'.

THIS DRAWING MAY NOT BE REPRODUCED IN ANY FORM WITHOUT PRIOR WRITTEN AGREEMENT.

© CROWN COPYRIGHT AND DATABASE RIGHTS 2019 ORDNANCE SURVEY LICENCE NUMBER: 100022432.

KEY PLAN

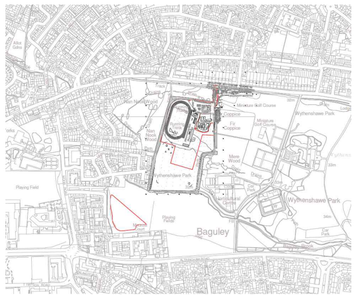

Notes:

The site drawing is based on a combination of Ordnance Survey mapping and topographical survey. The initial topographical survey was carried out by BrightSurv Ltd in May 2023 and was updated in February 2025 to include the access road entrance. A further update to the topographical survey was completed in July 2025, extending coverage to the North-East of the site along Wythenshawe Road.

The location of the foul water main sewer is based on a traced survey undertaken by Solum Surveying Ltd. A 5 metre easement measured from the centerline of the sewer, has been indicated in accordance with the requirements of United Utilities.

Updated for non-material amendment application.						
P13	MR	11.06.26	NN	11.06.26	RB	11.06.26
REV	DRAWN	DATE	CHECKED	DATE	APPROVED	DATE

NPS Leeds Ltd
280 Fifers Lane, Norwich, NR6 6EQ. Merrion House, Leeds, LS2 8BB
Tel: 0113 320 1630; **Email**: leeds@nps.co.uk; **web**:www.nps.co.uk

CLIENT
Manchester City Council

PROJECT
Wythenshawe Park Sports Hub

TITLE
Proposed Site Plan

SCALE	DISCIPLINE	PROJECT NUMBER
1:2000	Architect	118165

DRAWING NUMBER	REV CODE
NPS-XX-00-D-A-0803	P13

STATUS CODE	PURPOSE OF ISSUE	Drawn by	Approved by
S1	Planning	NN	RB
		Checked by MR	

File Path: Z:\Profile\DCNew\ACCDocs\NPS-EU\Manchester Wynthenshaw Football Hub 118165\Project Files\00-WIP\A\02-2DModels\Sheets\118165-NPS-XX-00-D-A-0803-ProposedGASitePlan.dwg, Saved: 11 June 2026 13:57:57, By: Roberts, Mikaela

Date Plotted: 11 June 2026 14:08:05

© COPYRIGHT NPS GROUP 2026