


© Craig Foster Architects 2026

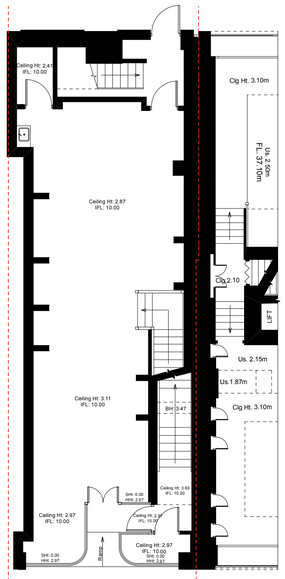


GROUND FLOOR PLAN

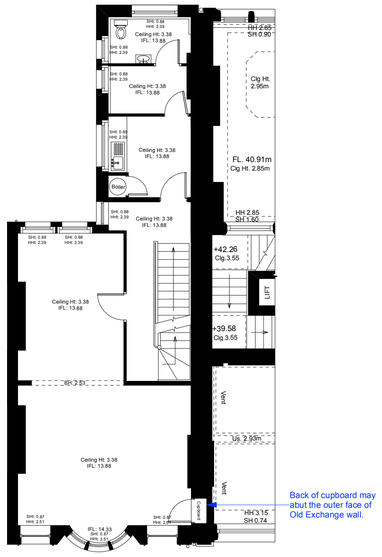

FIRST FLOOR PLAN

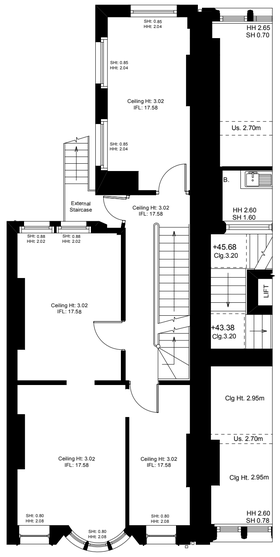

SECOND FLOOR PLAN

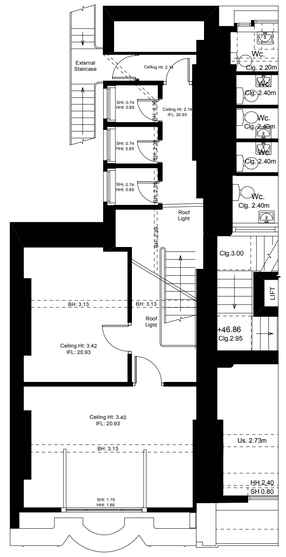


THIRD FLOOR PLAN




ELEVATION A



ELEVATION B

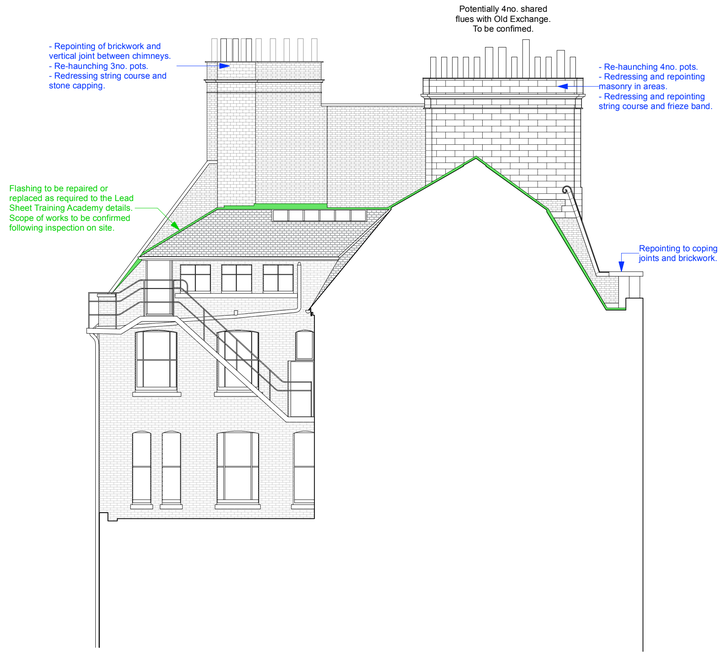

ELEVATION C

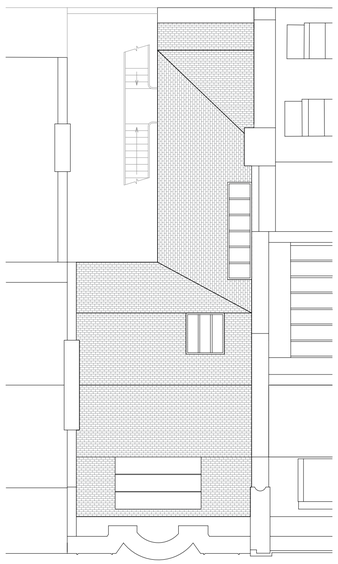

ROOF PLAN



LOCATION PLAN
SCALE 1:500

PA	ISSUE	EJH	CB	22.06.26
REV	AMENDMENT	BY	CH	DATE

P = PRELIMINARY
B = BUILDING REG SUBMISSION
A = CONSTRUCTION STATUS
H = AS BUILT / H&S FILE ISSUE

DO NOT USE ANY DRAWING ON SITE UNLESS THE REVISION STARTS WITH THE LETTER "A"

Copyright remains the property of Craig Foster Architects and has not been released to any other party unless specifically documented in writing

Do not scale this drawing

Check all dimensions and detail on site before proceeding
Report any discrepancies before proceeding

1:100 scale bar

0 2 4 6 8 10 m

27 KING STREET
MANCHESTER
M2 6AF

PLANS & ELEVATIONS

CRAIG FOSTER ARCHITECTS

date	dwg no.	rev
08.06.2026	26117-3-003	PA
scale 1:100 @ A1		

Craig Foster Architects : Exchange Court : 1 Dale Street : Liverpool : L2 2ET : T: 0151-236-0234 : E: mail@craigfosterarchitects.co.uk