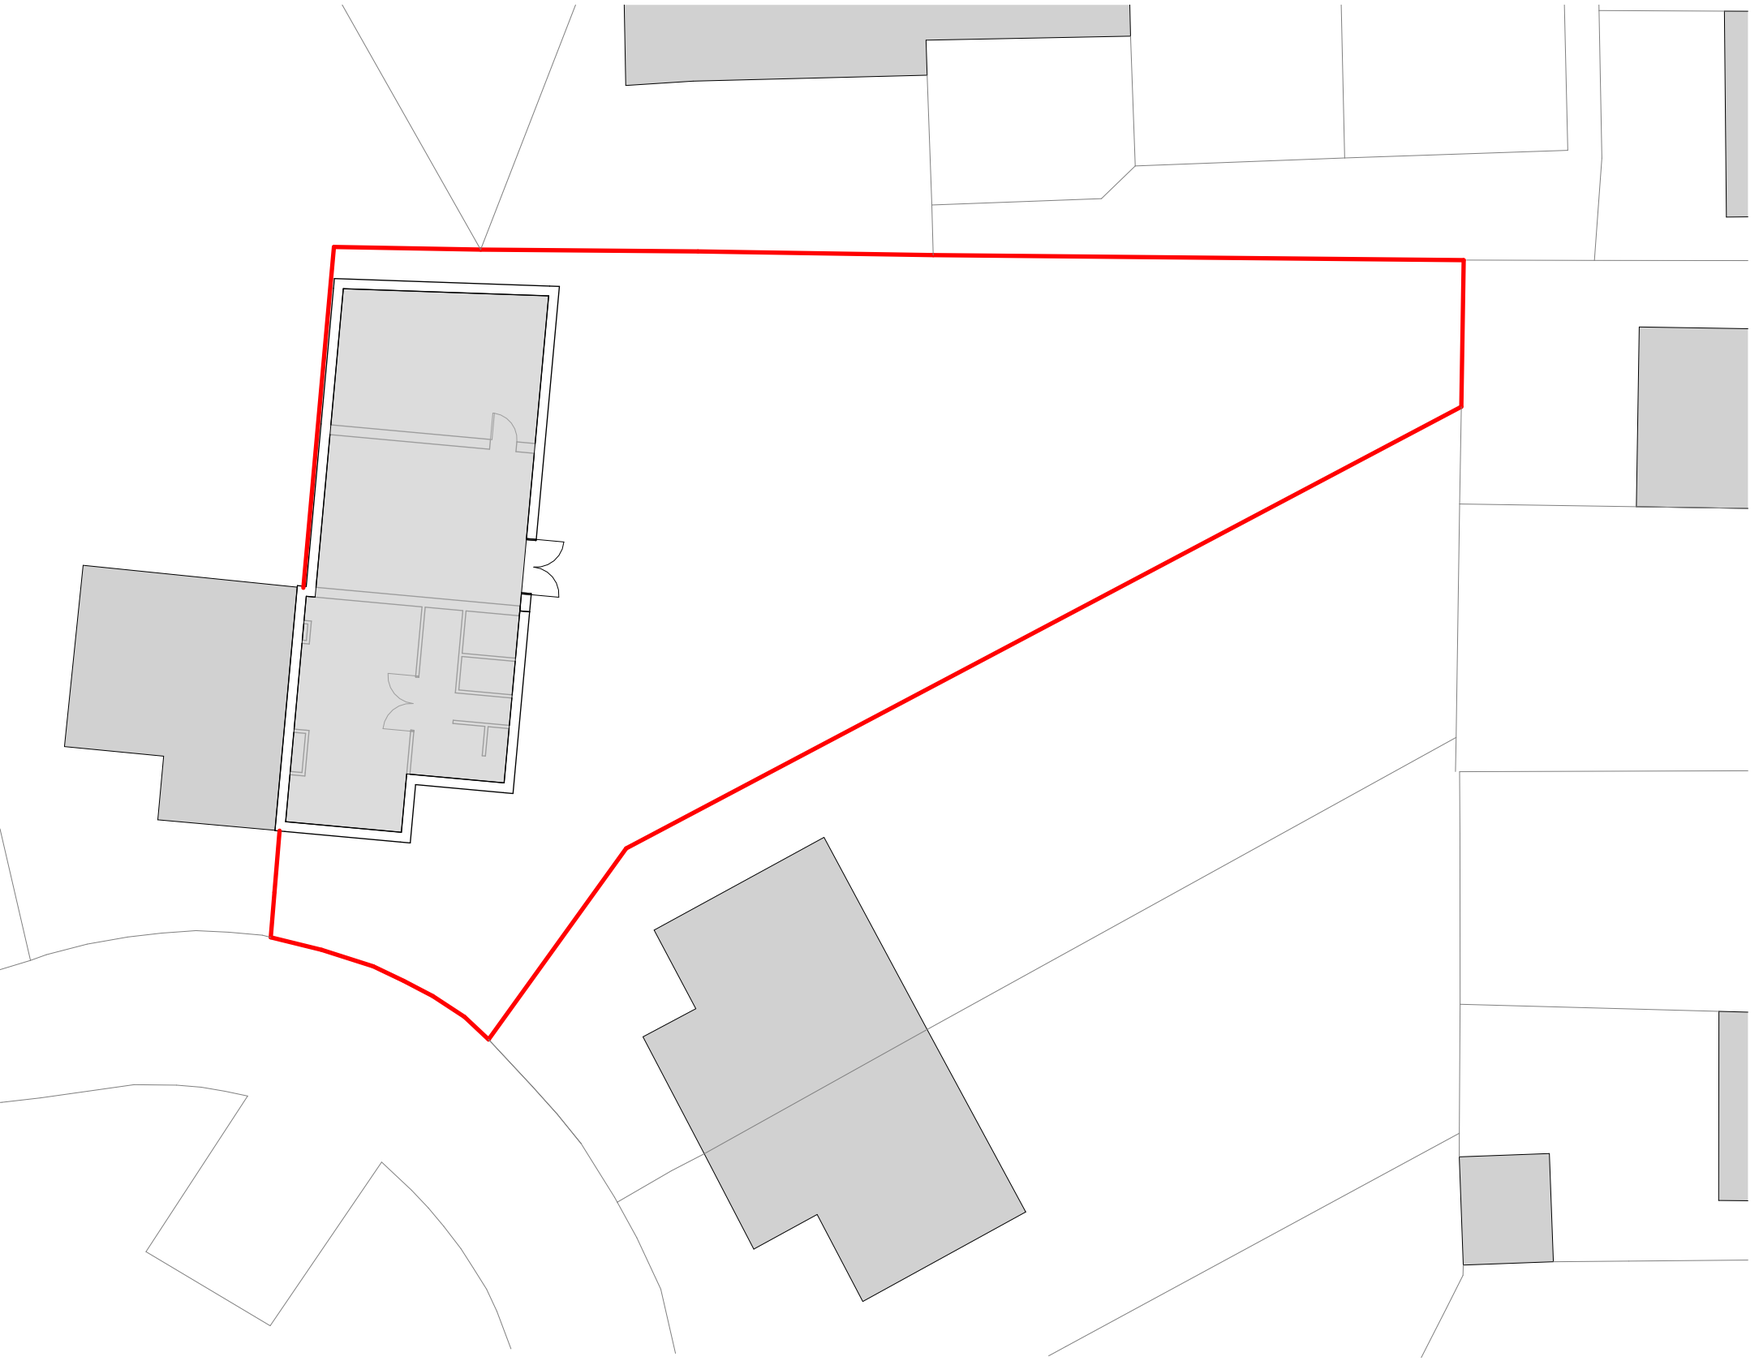


Site as Existing

1 : 200

2 0 2 4 6 8 10

SCALE 1:200 m

SAFETY, HEALTH & ENVIROMENTAL INFORMATION

IN ADDITION TO HAZARDS/RISKS NORMALLY ASSOCIATED WITH THE TYPES OF WORK INDICATED ON THIS DRAWING, NOTE THE FOLLOWING:

CONSTRUCTION:

TBC.

MAINTENANCE & CLEANING:

TBC.

DECOMMISSIONING/DEMOLITION:

TBC.

NOTE: IT IS ASSUMED THAT ALL WORKS WILL BE CARRIED OUT BY A CONTRACTOR THAT IS COMPETENT IN THE WORKS IDENTIFIED AND (WHERE APPROPRIATE) THE CONTRACTOR WORKS TO AN APPROVED METHOD STATEMENT.

Rev	Date	Description	Drawn	Chk'd
A	20/06/26	Planning Application	AU	AU

Revision Schedule

Client:
Sunaban Bibi

Project:
12 Kelstern Square, M13 0XW

Drawing Title:
Site Plan as Existing

Drawing Status:
FULL PLANNING

Drawn By: AU	*Date:* 20/06/26
Checked By: AU	*Scale @ A3:* 1 : 200
Approved By: AU	*Revision :* A

Drawing No.:
2069-EX 01

AU Archi+

General Notes:

- *AU Architects Ltd shall have no responsibility for any use made of this document other than for that which it was prepared and issued.*
- *All dimensions should be site checked on site.*
- *Do not scale from this drawing.*
- *Any drawing errors or divergencies should be brought to the attention of AU Architects Ltd.*