
General Notes:
1.This drawing is to be read in conjunction with all relevant architectural information and other consultants drawings.
2.Discrepancies must be reported directly to the Architect.
3.All dimensions must be checked on site and not scaled from drawing.
4.This drawing is copyright.

REVISIONS


A	GA	18/06/26

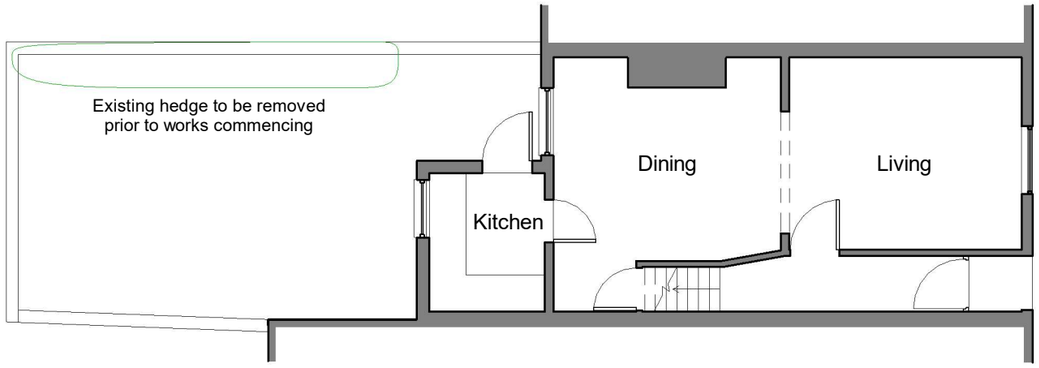


Existing Ground Floor Plan
1 : 100

0 1 2 3 4 5 10


GRAPHIC SCALE: 1:100

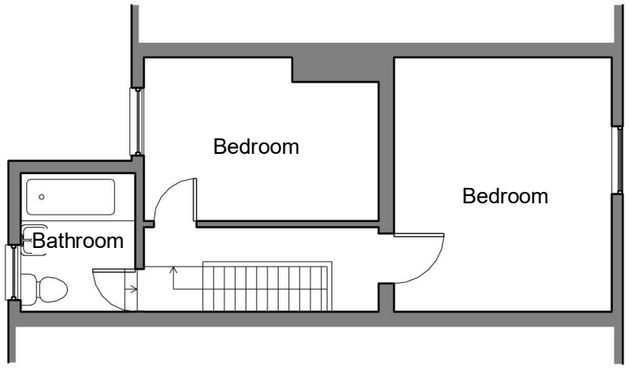


Existing First Floor Plan
1 : 100

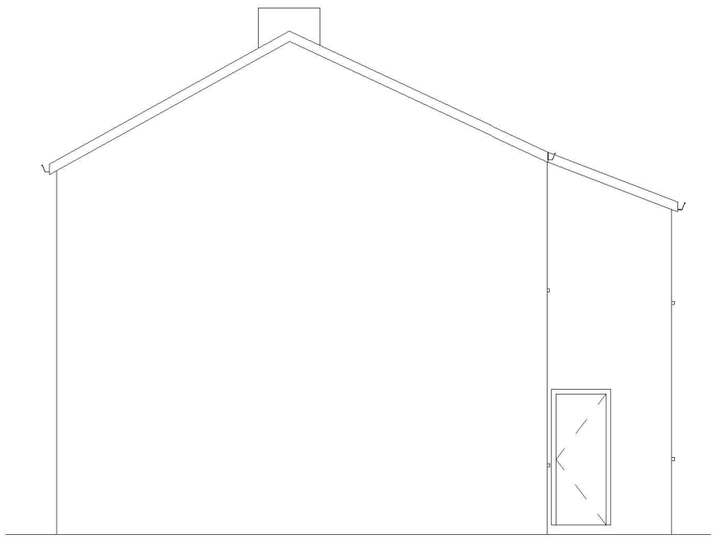


Existing North Elevation
1 : 100

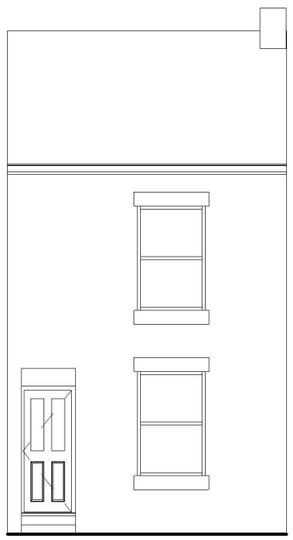

Existing Front Elevation
1 : 100

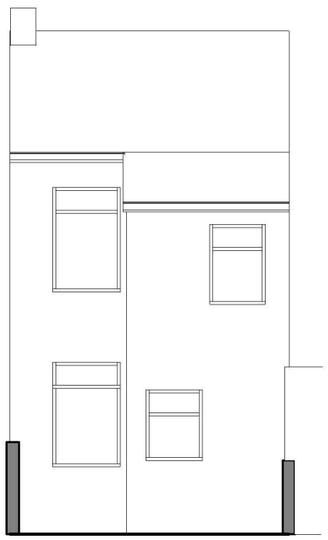

Existing Rear Elevation
1 : 100

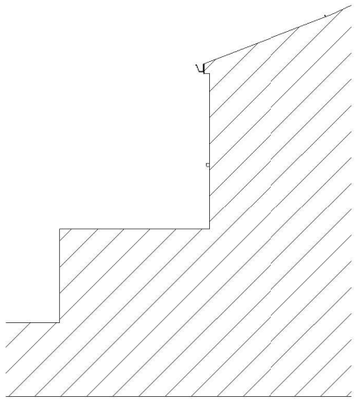

Existing South Elevation
1 : 100

Scale (A3)	1 : 100
Issue	PLANNING

Jeffrey Jordan Architects
w: jeffreyjordanarchitects.co.uk
e: jsmith@jeffreyjordanarchitects.co.uk
t: +447706865487

Project Address	6 Bradshaw Avenue,Manchester	
Project Description	Single Storey Rear Extension	
Drawing Title	Existing Plans & Elevations	
Drawing No.	PL02	REV. A