

MATERIAL KEY DESCRIPTION

1. APARTMENT FACING BRICKWORK: Red Multi-tone Brick
2. HOUSING FACING BRICKWORK: Light Brown Brick
3. ROOF: Grey Metal Profile
4. ENTRANCE FEATURE GLAZED BRICKWORK: Green Glazed Brick
5. BIN STORES: Timber surround with street facing brick wall to match house brick
6. FEATURE APARTMENT FACING BRICKWORK - Sawtooth brickwork

Note:
Do not scale from this drawing.
Dimensions are to be checked on site.
If in doubt please ask.

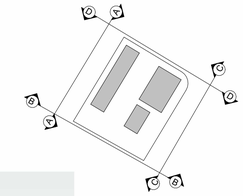

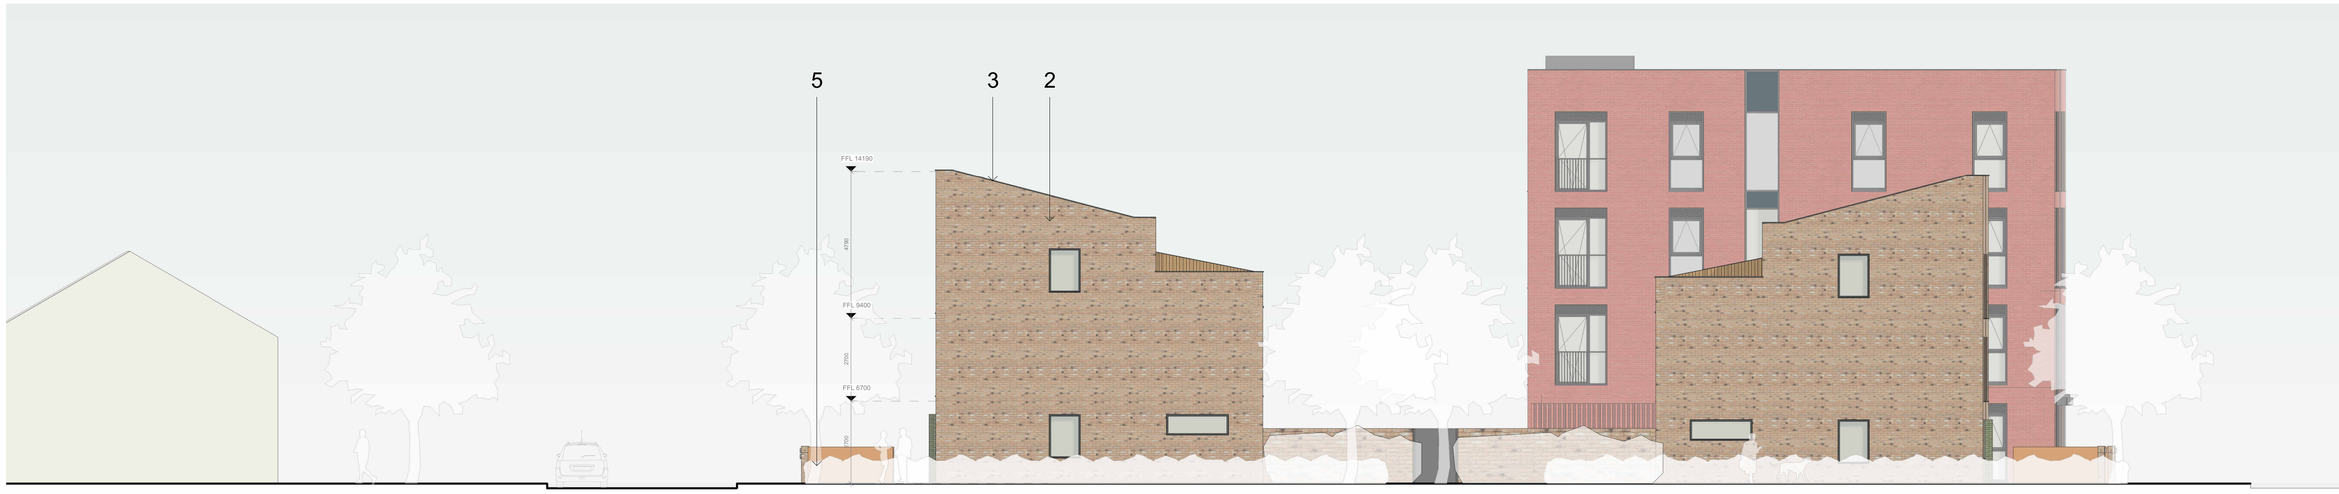

West Elevation

1 : 100



East Elevation

1 : 100

Rev	Date	Initls	Details
PL1	15/06/26	SG	Non-material amendment - First Issue
PL	07/05/21	LB	Planning Issue

© The moral rights of the author are hereby asserted.
This drawing and design is the sole property of Buttress Ltd and must not be reproduced without permission.
Buttress Ltd' is Registered in England and Wales: 5383573

Buttress

41 Bengal St
Manchester
M4 6AF

T 0161 236 3303
E contact@buttress.net
W www.buttress.net

Project Title	Collyhurst Village
Client	FEC and MCC
Location	Manchester
Drawing Title	Proposed East and West Site Elevation

Date	15/06/2026 21:20:43	**Scale**	As indicated
Checked	LH	**Orig Paper Size**	A1
Job No:	**8871**	**Status**	**PLANNING**

Project: Origin: Zone: Level: Type: Disc: Number: Rev:

8871-BA-SC-XX-DR-A- (05)751- PL1