


EAST ELEVATION

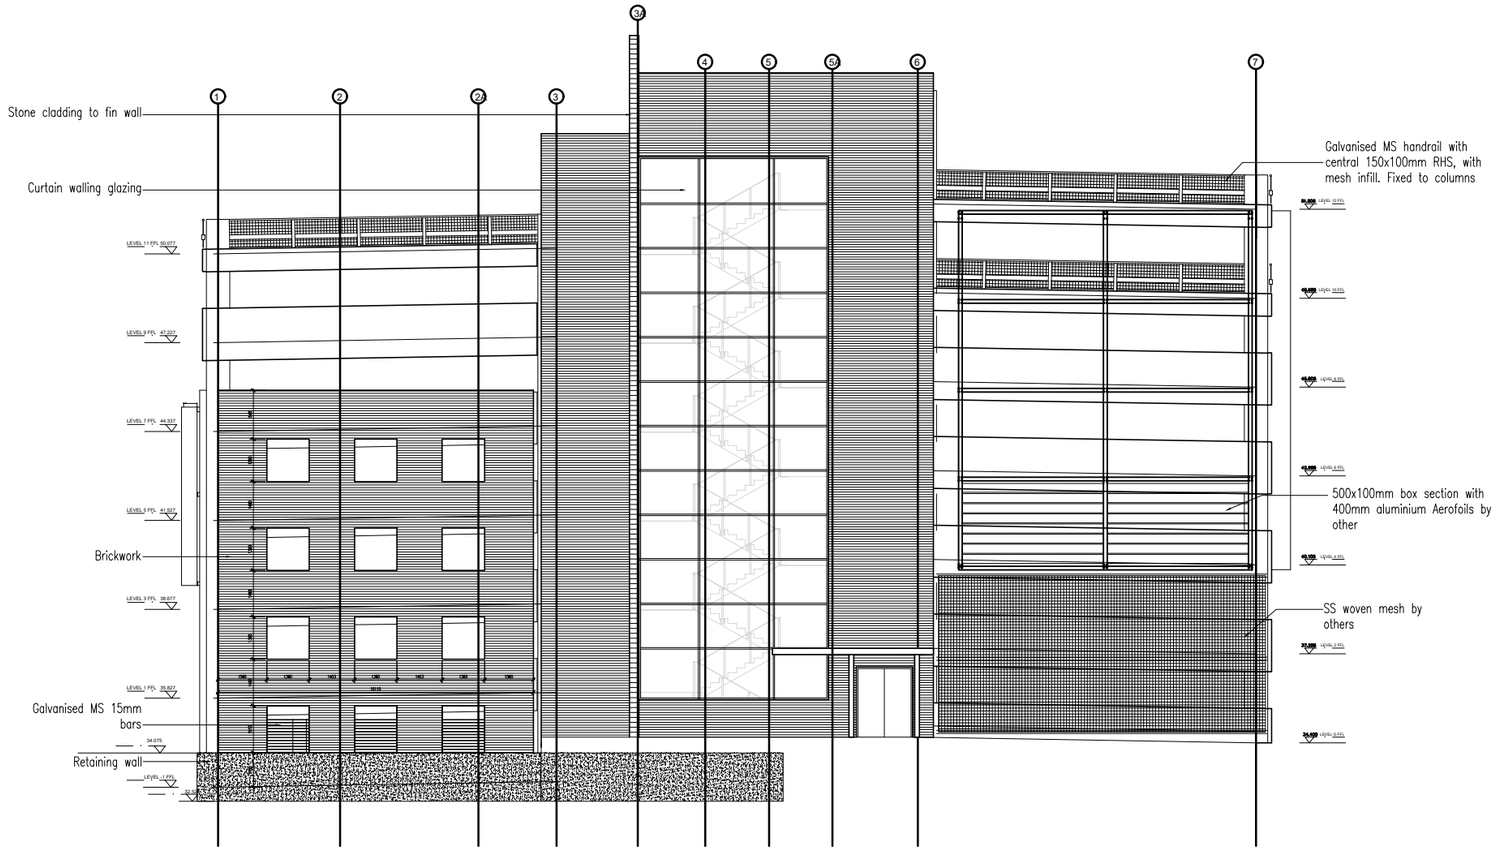

WEST ELEVATION

drawing status:

client:

The Christie NHS
NHS FOUNDATION TRUST

ebd
engineering building design (uk)ltd
Consulting Civil & Structural Engineers
4 B Landmark House
Station Road, Cheadle Hulme
Cheadle, SK8 7BS
T 0161 873 9390
E mail@ebd-uk.co.uk
I www.ebd-uk.co.uk

THIS DRAWING IS THE PROPERTY OF ENGINEERING BUILDING DESIGN (UK) LTD AND MUST NOT BE COPIED OR REPRODUCED EITHER IN WHOLE OR IN PART WITHOUT PRIOR WRITTEN PERMISSION

rev	date	details	by	chkd
A	25.06.26	Title Amended	ZE	AE

project title:
Mutistorey Carpark Top Decks Refurbishment

drawing title:
Existing East & West Elevations

scale: 1:100 for original drg size of A1

drn by:	chkd by:	psd by:	date:
ZE		AE	

job no:	drawing no:	revision:
1099	21	A