
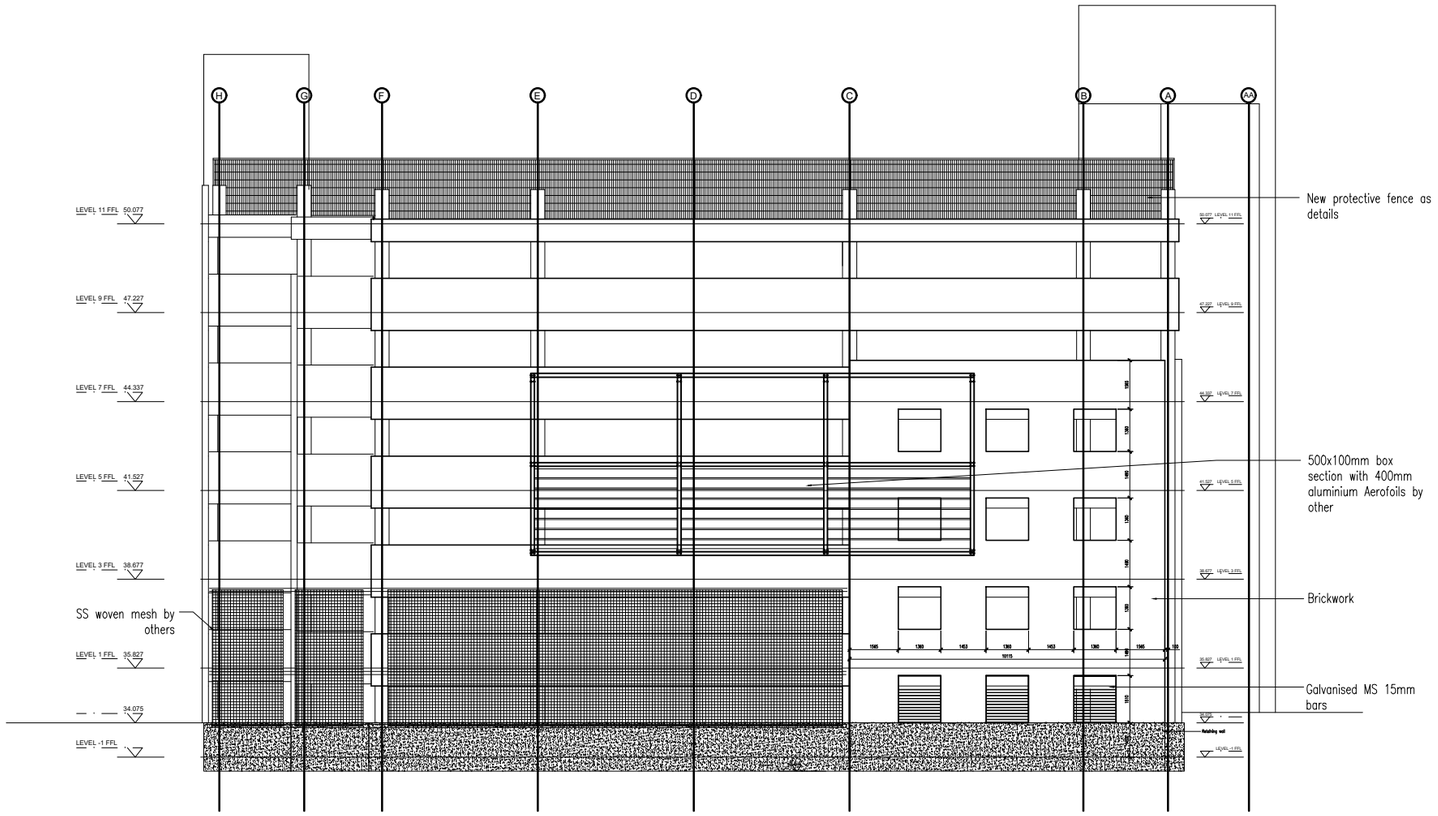


NORTH ELEVATION

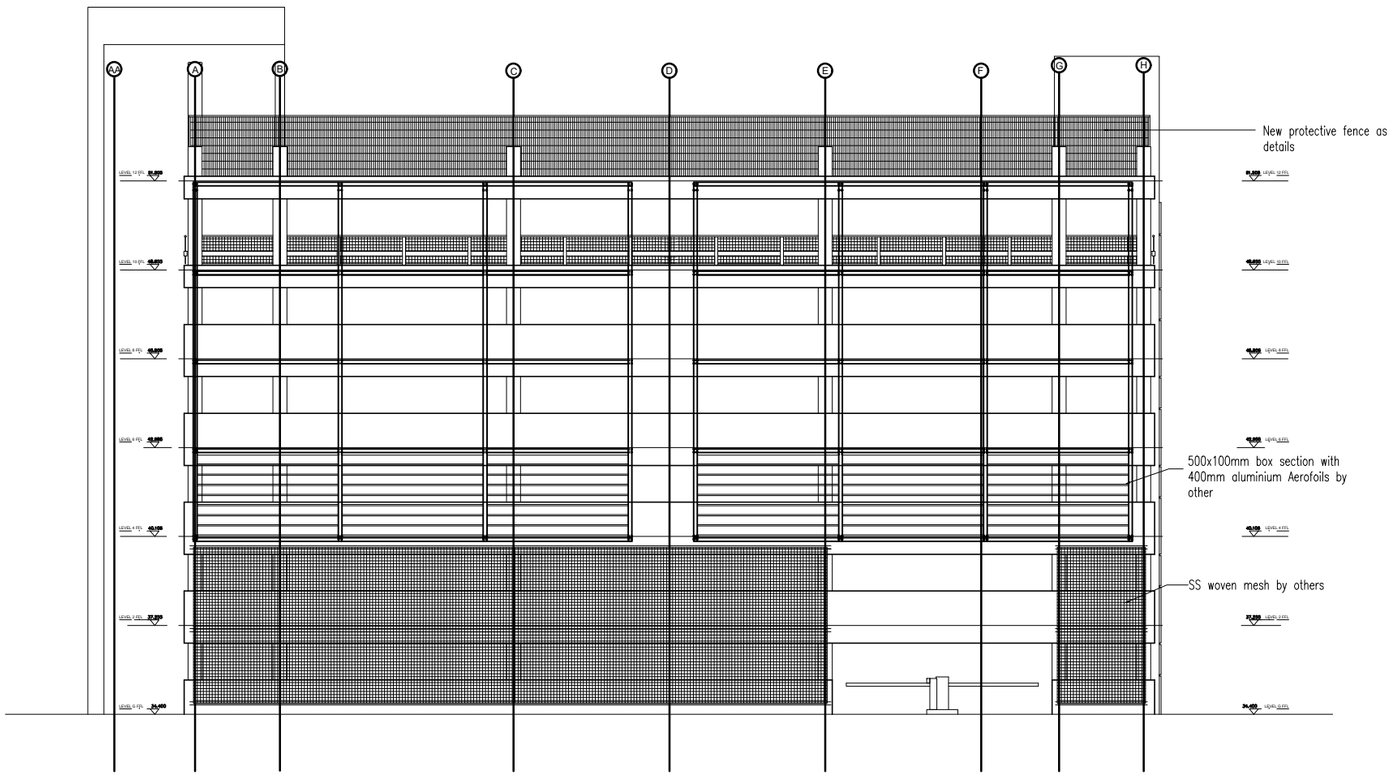

SOUTH ELEVATION

rev	date	details	by	chkd
A	25.06.26	title amended.	ZE	AE

drawing status:

client: The Christie NHS NHS FOUNDATION TRUST

project title: Mutistorey Carpark Top Decks Refurbishment

drawing title: Proposed North & South Elevations

scale: 1:100 for original drg size of A1

drn by: ZE | chkd by: | psd by: AE | date:

job no: 1099 | drawing no: 30 | revision: A

ebd engineering building design (uk)ltd Consulting Civil & Structural Engineers
4 B Landmark House Station Road, Cheadle Hulme Cheadle, SK8 7BS
T 0161 873 9390
E mail@ebd-uk.co.uk
I www.ebd-uk.co.uk

THIS DRAWING IS THE PROPERTY OF ENGINEERING BUILDING DESIGN (UK) LTD AND MUST NOT BE COPIED OR REPRODUCED EITHER IN WHOLE OR IN PART WITHOUT PRIOR WRITTEN PERMISSION