
PURPOSE OF ISSUE	PLANNING

Do not scale from this drawing. All information should be checked by the contractor on site before commencing work. Any discrepencies should be reported to the architect immediately. All rights are reserved and are not transferable. Unauthorised reproductions of this drawing are not permitted.


0 1 2 3m

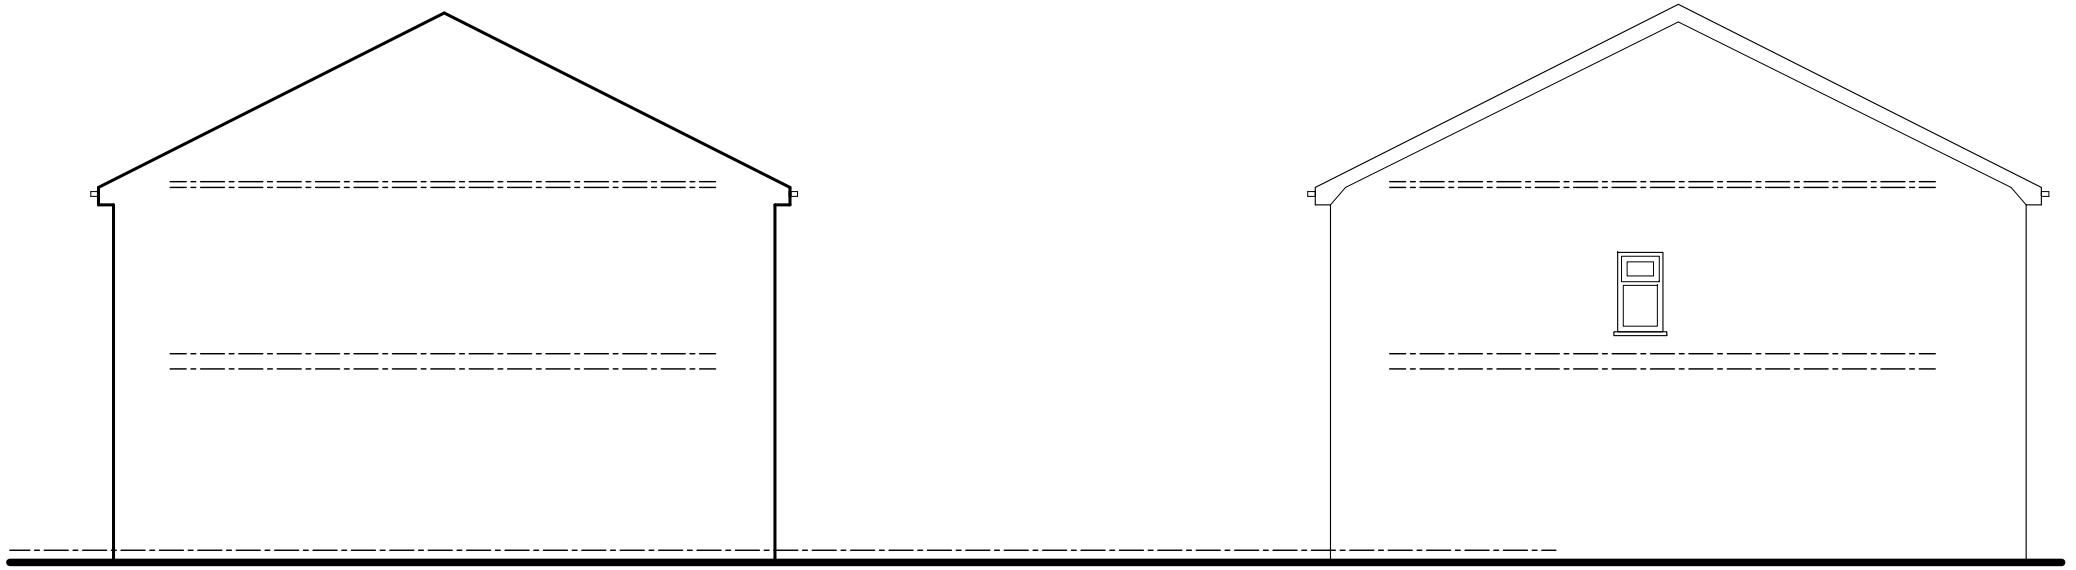

EXISTING SIDE ELEVATION

EXISTING SIDE ELEVATION

GARDEN

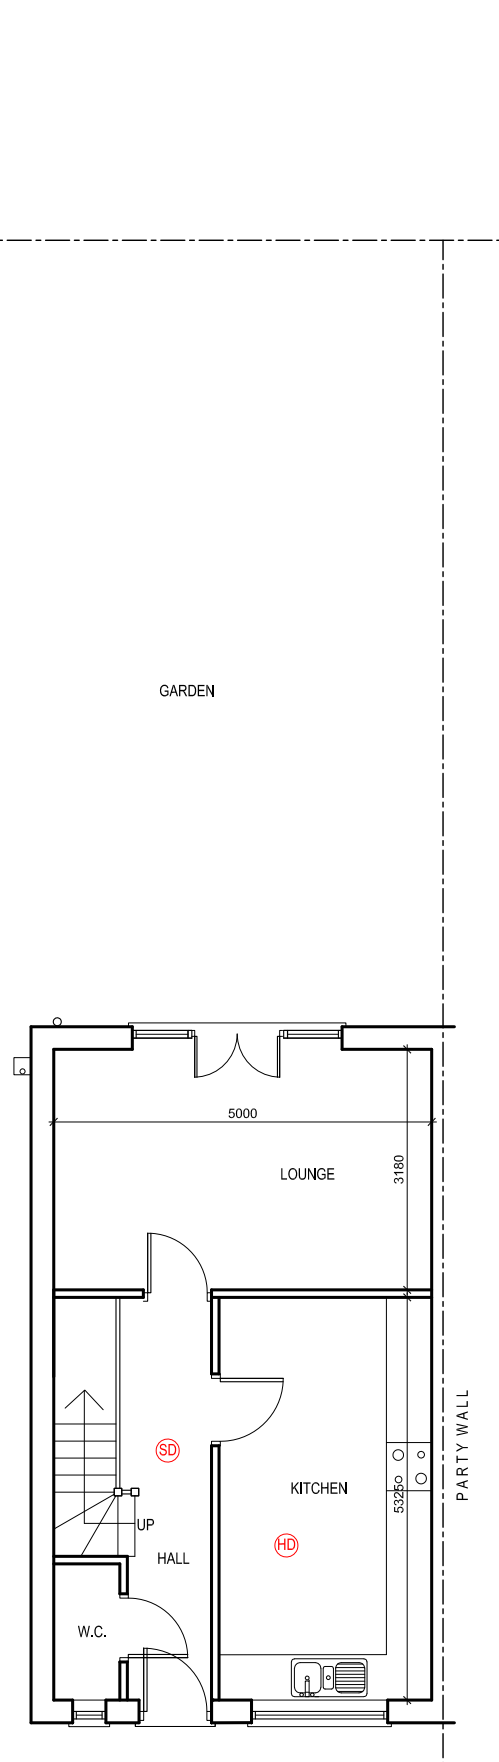

EXISTING GROUND FLOOR PLAN



EXISTING REAR ELEVATION

EXISTING FRONT ELEVATION

PROJECT
34 Melland Road, Gorton

CLIENT
Mr. Junaid

DRAWING TITLE
Existing Plan

JOB No
-

DRAWING No
NA-B01

SCALE
1:100@A3

DATE
June 2026

REVISION
-

t: 0782 895 3405
e: nadesignandbuilds@gmail.com

na design