
1:100 0 1 2 3 4 5 6 7 8 9 10 11 12 13 14 15 16 17 18 19 20 21 22 23 24 25 26 27 28 29 30 mt

SCALE: 1:100

Demised Boundary

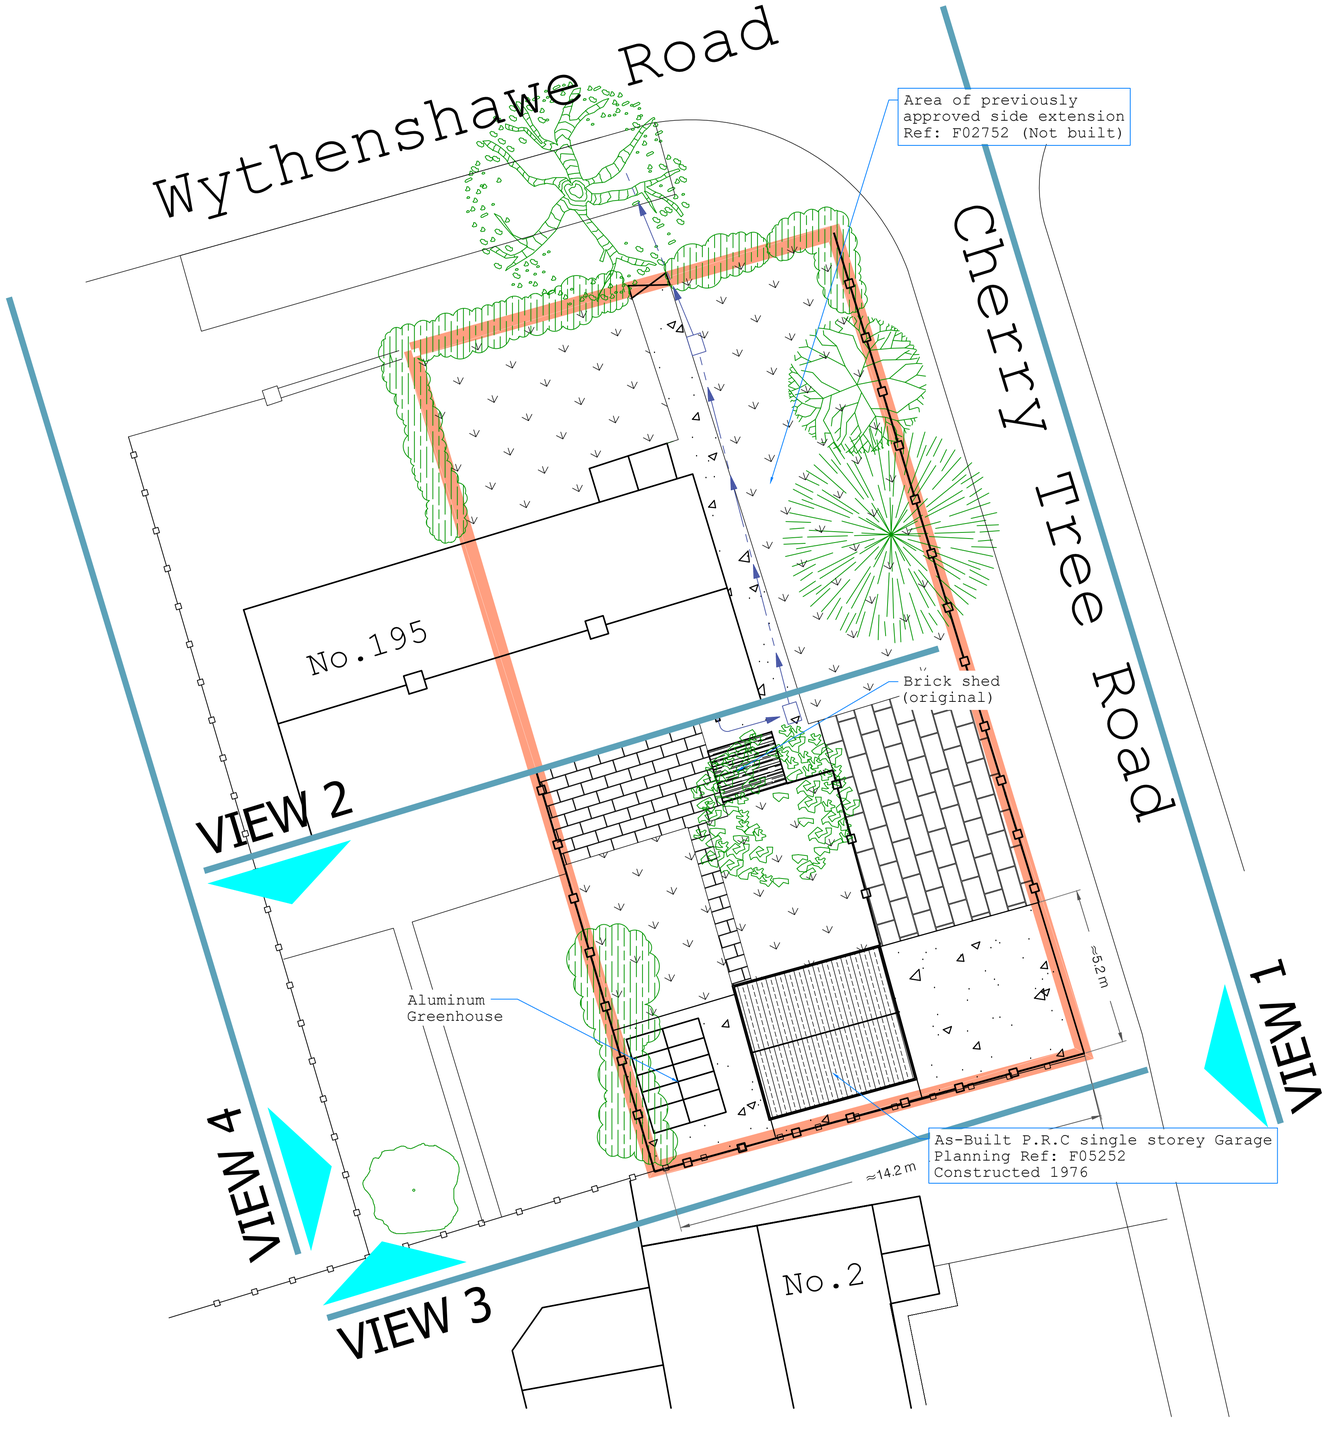

Grass

Concrete hard standing

Paving flags

7ft Hedges

Trees (various)

Fence panels

See Dwg EX03 and PR03 for section elevation reference

1 Existing Plan

Scale: 1:100

Project	Garage Replacement 193 Wythenshawe Road, Manchester M23 9DB
Applicant	Ben Dickinson Çiğdem Erginer
Phase	Planning
Title	Ex. Site Plan
No.	EX-02
Drawn	Ben Dickinson
A1	Rev ~
Date:	Oct 25

0 10 20 30 40 50 60 70 80 90 100 mm

0 1" 2" 3" 4" inch

⅛ ths ½" ½" ½"