


Side Elevation

Rear Elevation

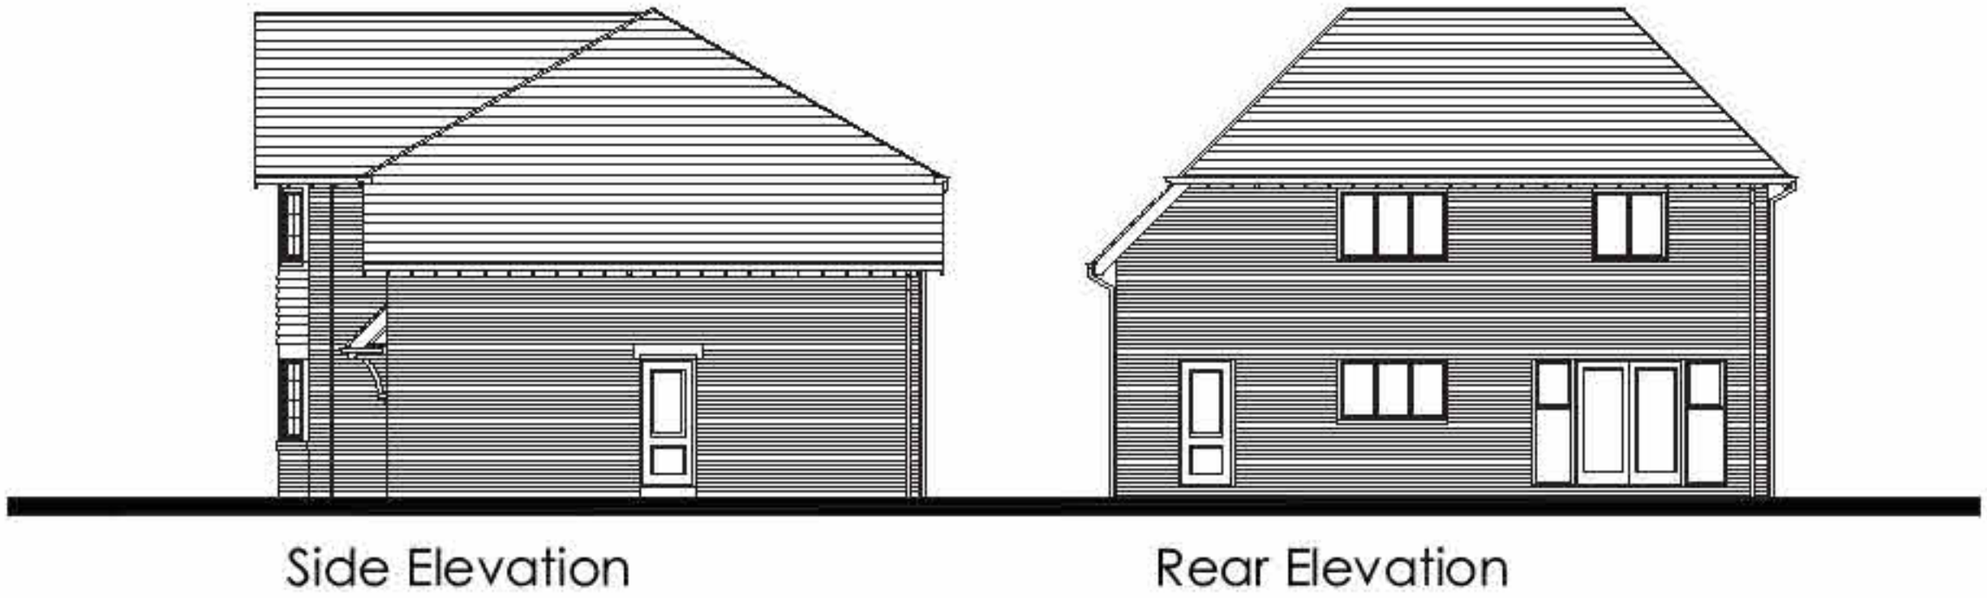

Front Elevation

Side Elevation

Existing Elevations

1 : 100

nc architecture

PROJECT
31 Wilton Road

SITE ADDRESS
Crumpsall, Manchester

POSTCODE
M8 4NG

DRAWING
Existing Elevations

PROJECT NO.
3826

SCALE
1 : 100

DWG NO.
3826-NCA-XX-ZZ-DR-A-02001

REV NO.
-

DRAWN BY
ASM

CHECKED BY
AW

SHEET SIZE

PLANNING

REV	DESCRIPTION	INTL.	CHK.	DATE
-	First Issue	ASM	AW	16.06.26

2 m 0 1 2 3 4

nc architecture
The Island, St. Ann's Parade,
Wilmslow, Cheshire SK9 1HG

T: 01625 536 767
E: info@ncarchitecture.com
W: www.ncarchitecture.com

RIBA Chartered Practice

arb Architects Registration Board

NOTES: All works are to be undertaken in accordance with the Building Regulations, and the current British Standards. All proprietary materials and products are to be used and installed in strict accordance with the manufacturer's recommendations. Figured dimensions to be followed in preference to scaled. All dimensions to be checked on site, in the event of any discrepancy refer to the Architect. This drawings remains the copyright of the Architect and may not be copied in whole or in part without prior written consent.
© Collins Holdings Group Ltd. t/a NC Architecture,