


1 Proposed West Elevation
1 : 100

2 Proposed South Elevation
1 : 100

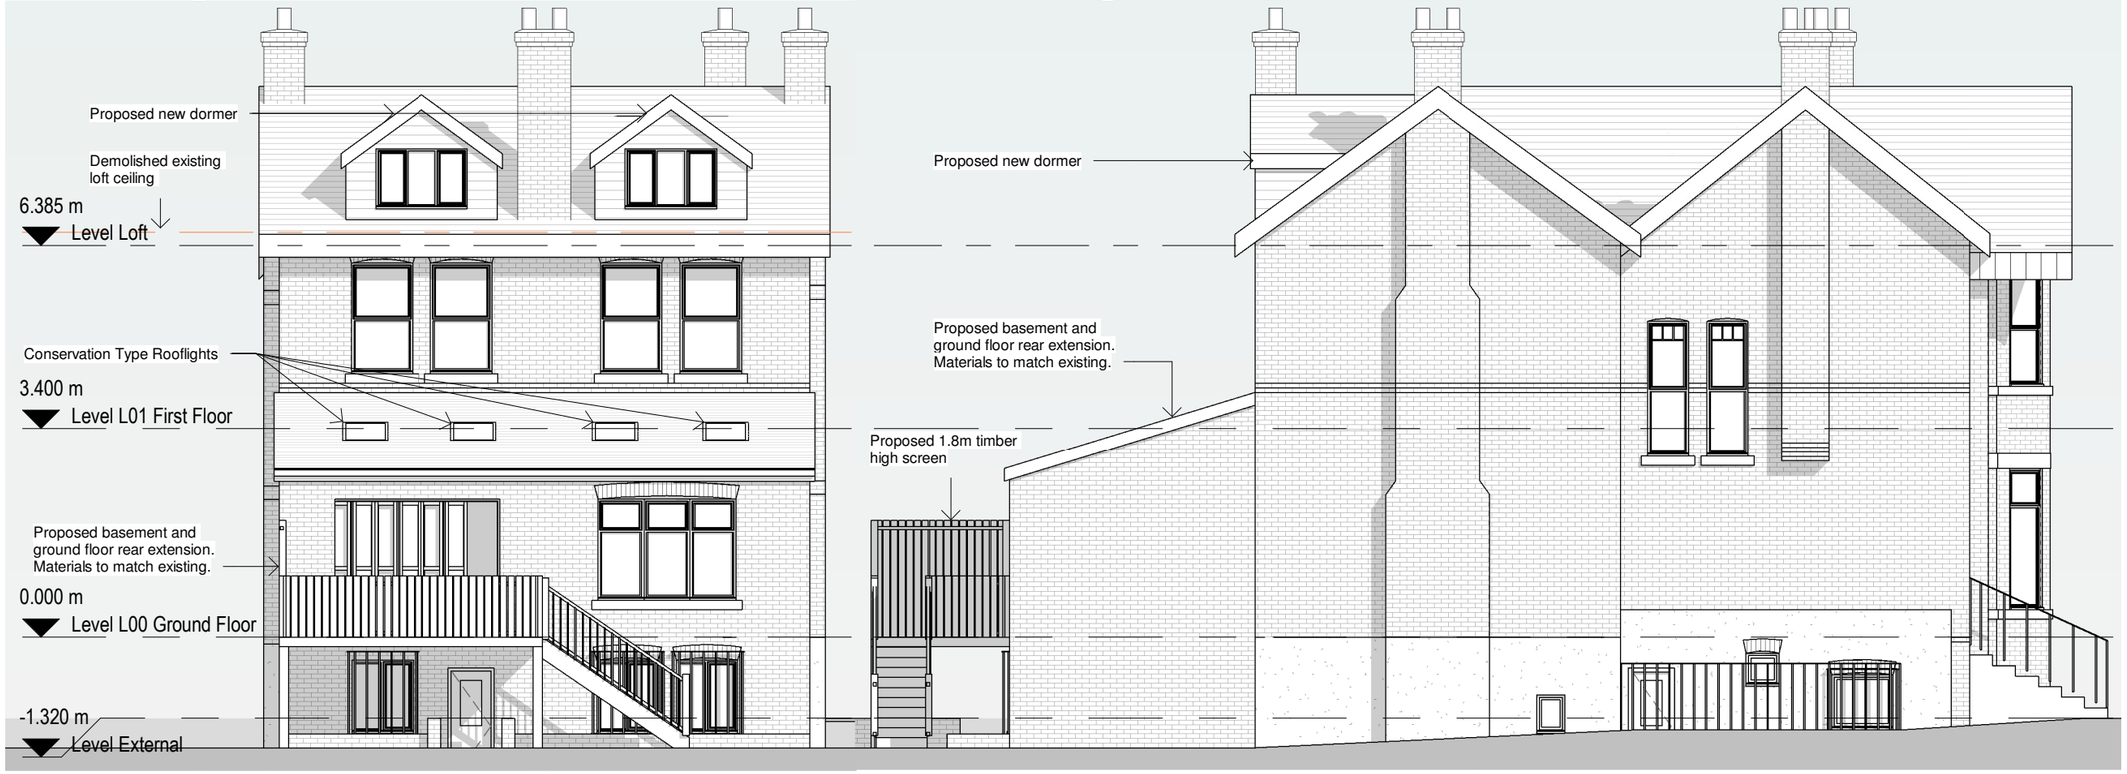

3 Proposed East Elevation
1 : 100

4 Proposed North Elevation
1 : 100

0 1 2 3 4m
1:100

General Notes

The Architect shall have no responsibility for any use made of this document other than for that which it was prepared and issued.

All dimensions should be checked on site. Do not scale from this drawing

To be read in conjunction with all other Consultant's drawings.

The Architect to be immediately notified of any discrepancies.

Copyright on this drawing retained by the Architect.

No.	Date	Dwn	App	Revision or reason for issue
P4	01/05/2026	SA	SH	Amended Loft
P3	09/02/2026	AK	SH	Amended Drawings
P2	28/01/2026	AK	SH	Amended Drawings
P1	23/05/2025	AK	SH	Initial Issue

Client
Somer Rana

createitstudios ...leave an impression
Create It Studios (NW) Ltd
3 Stevenson Square,
Manchester
M1 1DN
info@createitstudios.co.uk

Project Title
7 Alness Road, Whalley Range, Manchester M16 8ET

Scale / North Point
1 : 100

Drawing Title
Proposed Elevations

Drawing Number
A1603(02)AP004

Revision
P3

Drawing Status
Preliminary