
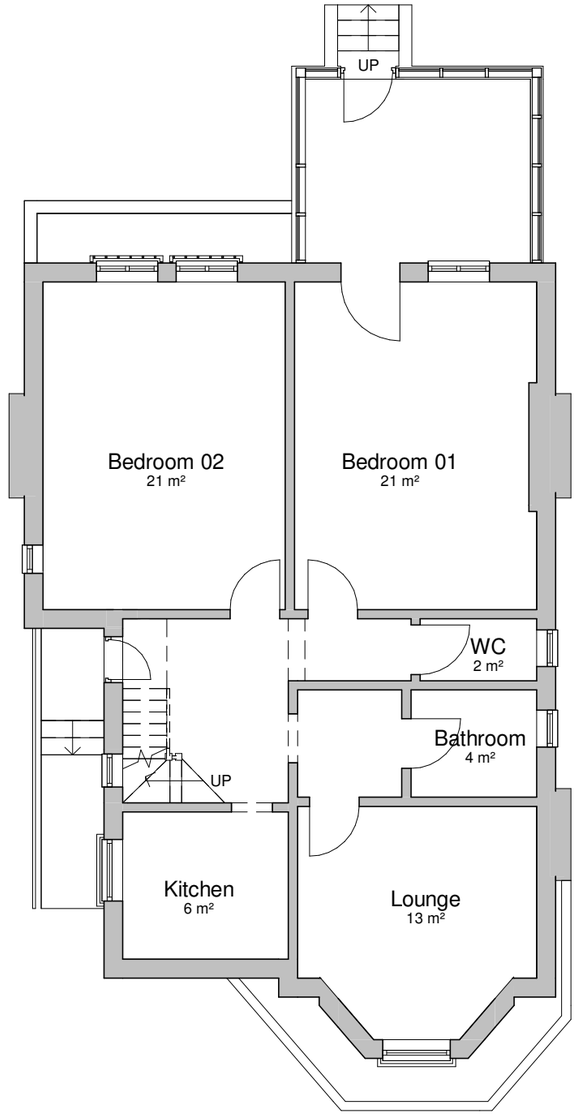



1 **Existing Basement Floor Plan**
1 : 100

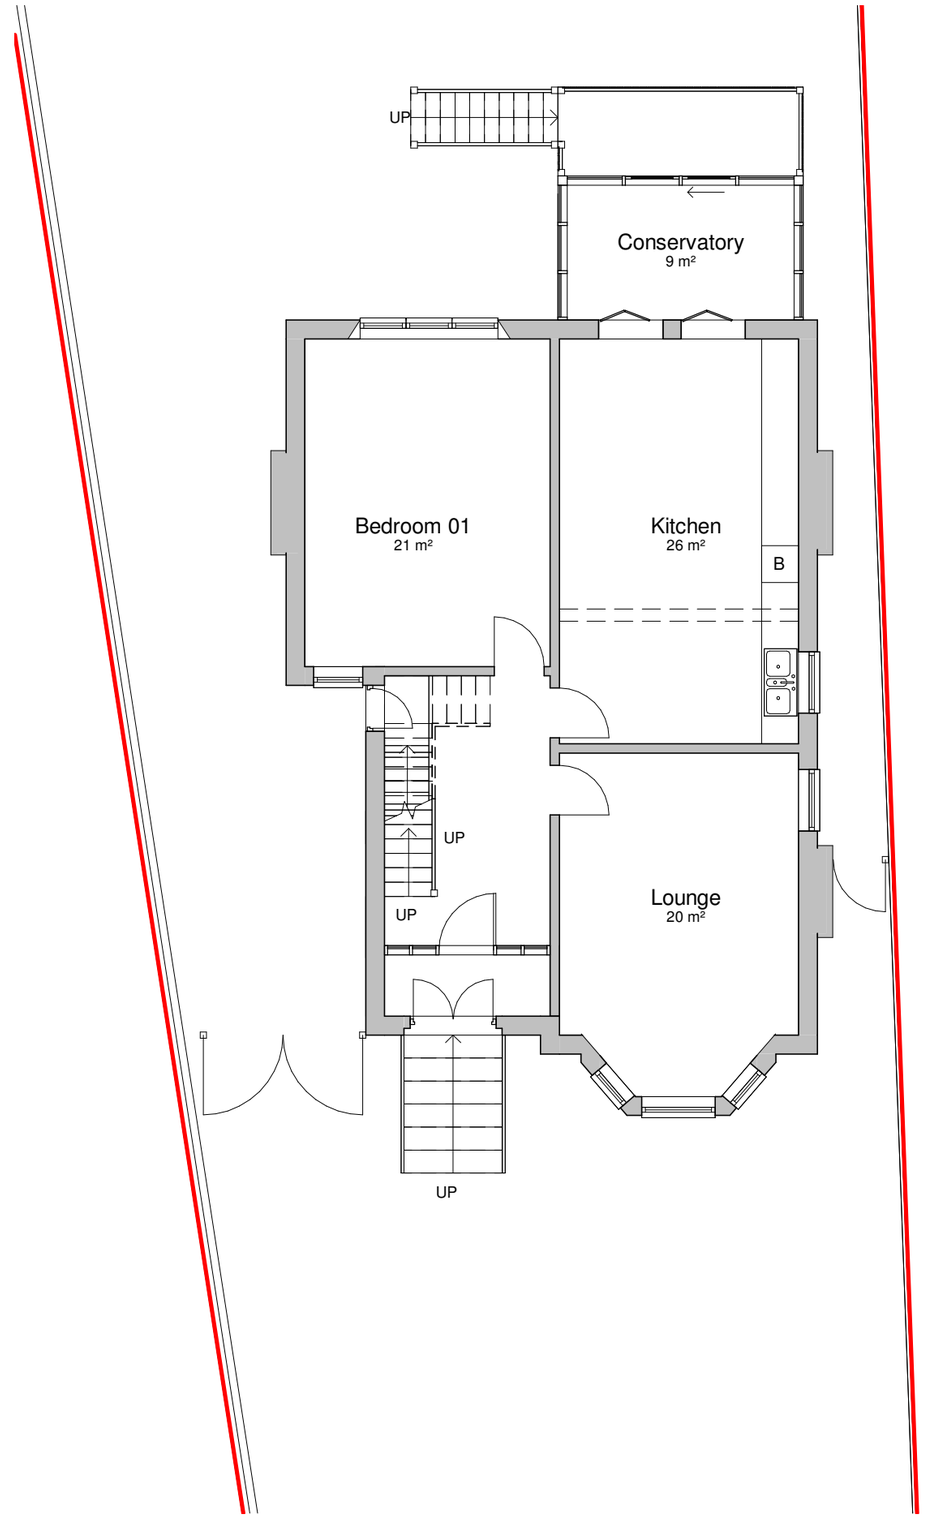


2 **Existing Ground Floor Plan**
1 : 100

0 1 2 3 4m
1:100

## General Notes

The Architect shall have no responsibility for any use made of this document other than for that which it was prepared and issued.

All dimensions should be checked on site. Do not scale from this drawing

To be read in conjunction with all other Consultant's drawings.

The Architect to be immediately notified of any discrepancies.

Copyright on this drawing retained by the Architect.

## LEGEND

Site Boundary

| No. | Date | Dwn | App | Revision or reason for issue |
|---|---|---|---|---|
| P1 | 12/05/2025 | AK | SH | Initial Issue |

Client
Somer Rana

createitstudios ... leave an impression
**Create It Studios (NW) Ltd**
3 Stevenson Square,
Manchester
M1 1DN
info@createitstudios.co.uk

Project Title
7 Alness Road, Whalley Range, Manchester M16 8ET

Scale / North Point
1 : 100

Drawing Title
Existing Basement And Ground Floor Plans

Drawing Number
A1603(01)AP002

Revision
P1

Drawing Status
Preliminary