7FORMATION - MOI MANCHESTER

CLIENT :
7FORMATION

PROJECT REFERENCE :
MOI MANCHESTER

SITE REFERENCE / LOCATION :
MOI MANCHESTER SIGNAGE

DOCUMENT TITLE :
CLADDING TO FASCIA AREA

DRAWING / DOCUMENT No : JM-0226-10
ISSUE : 02

DRAWN : JM
DATE : 19/06/2026

DESIGN STATUS :
C
A - FOR CONSTRUCTION
B - FOR APPROVAL (NOT FOR CONSTRUCTION)
C - FOR COMMENT (NOT FOR CONSTRUCTION)

FOR COMMENT

SITE ADDRESS :
58-66 Market St,
Manchester,
M1 1PW.

PREVIOUS ISSUE :
23/02/2026 01

All dimensions are in mm unless otherwise stated.
IF IN DOUBT, ASK!

SIGN INTENT
9 Chapel St, Donisthorpe
Leicestershire |DE12 7PS
Tel. 07980 601919


ISA UK International Sign Association UK MEMBER

Copyright © 2026 All rights reserved, including the right to reproduce in whole or part without the written consent of Sign-Intent Ltd

Note - All dimensions shown are subject to confirmation. This page is not to be used for artwork, seek advice.

SIGN INVENTORY

AERIAL VIEW / SITE PLAN / FLOOR PLAN - FLOOR_

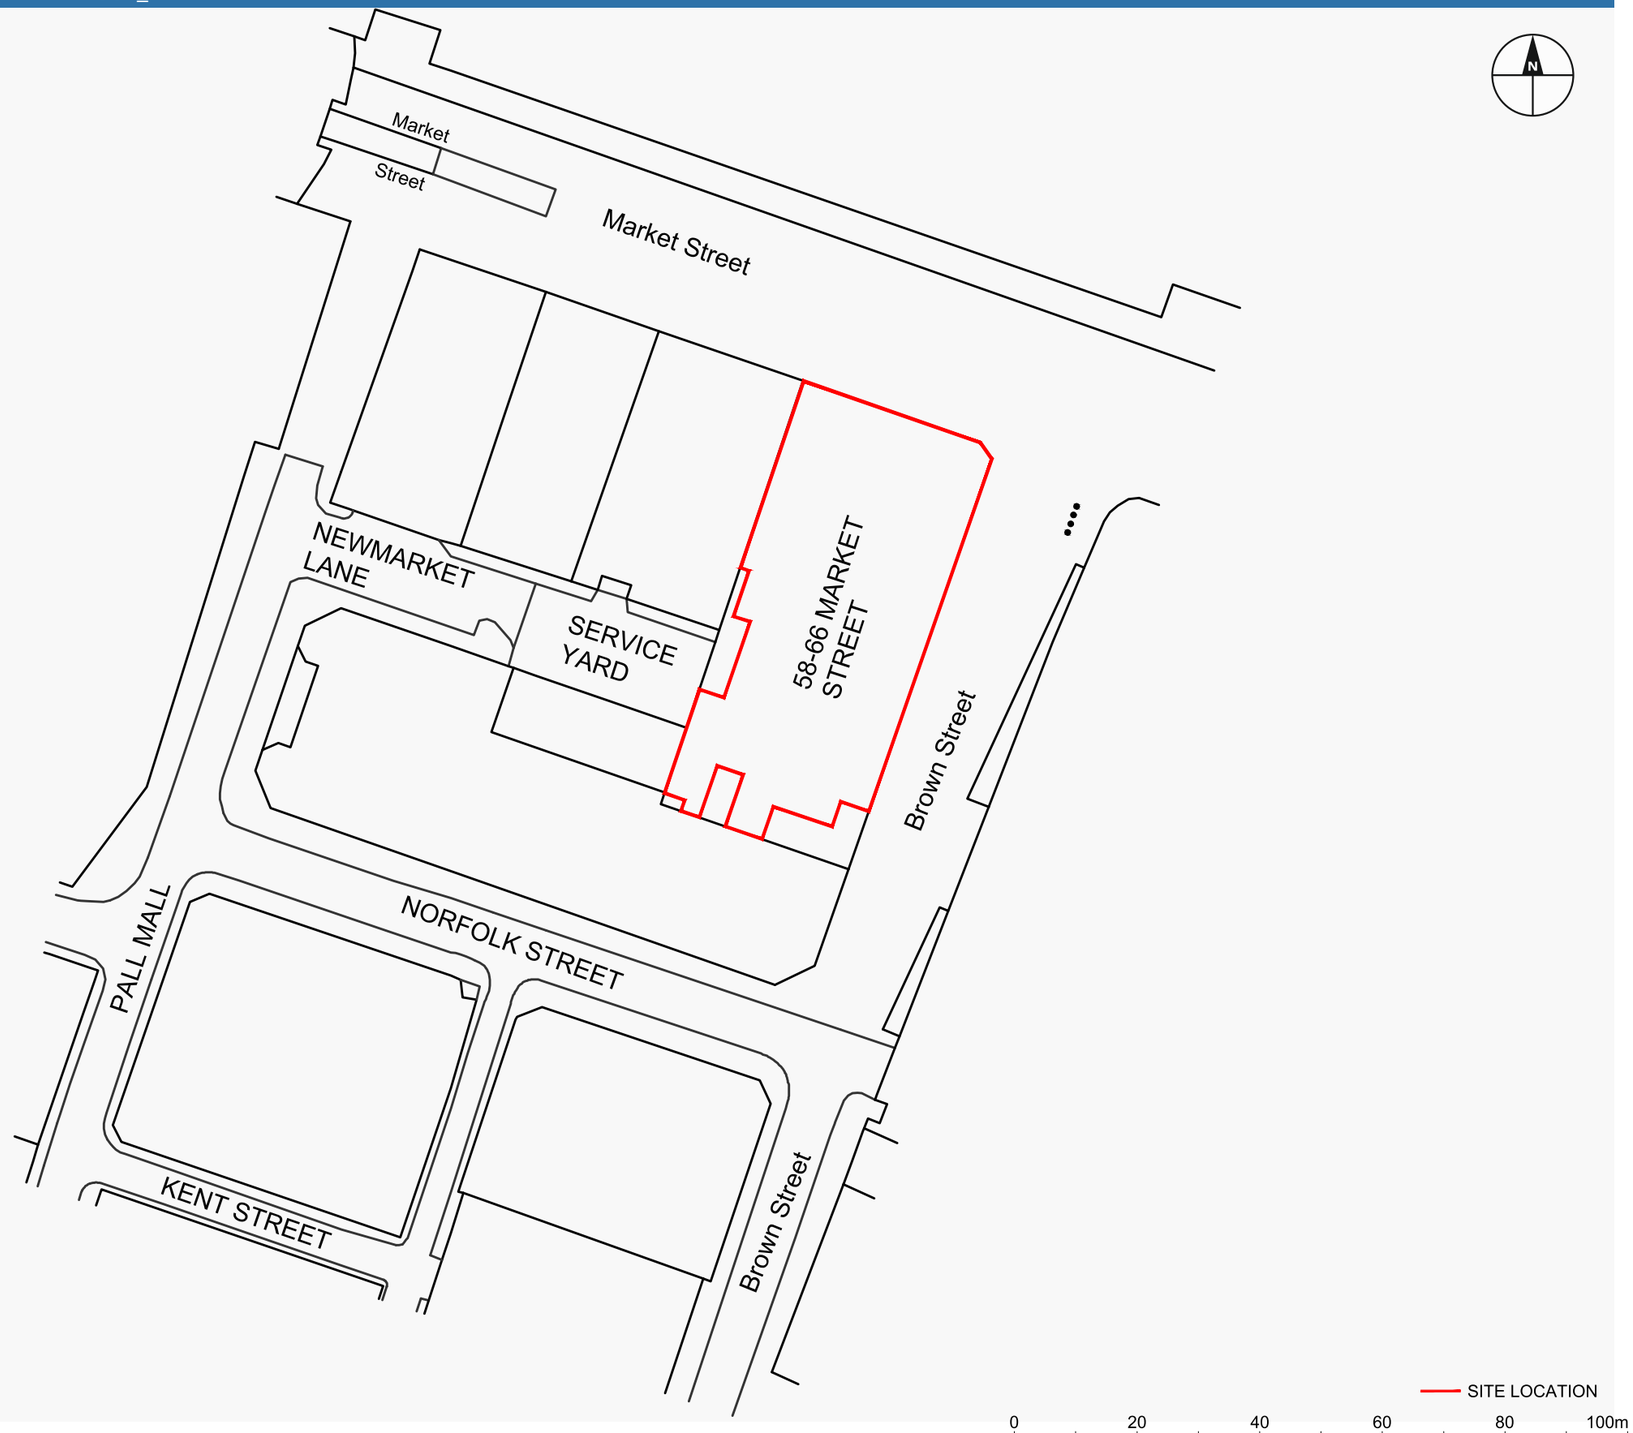

Copyright © 2026 Sign Intent Ltd All rights reserved, including the right to reproduce in whole or part without the written consent of Sign Intent Limited

SIGN INTENT
9 Chapel St, Donisthorpe
Leicestershire DE12 7PS
Tel: 07980 601919

PRODUCT TYPE/DOCUMENT TITLE :
PLAN VIEW

PAGE TITLE :
MUSEUM OF ILLUSION MANCHESTER FASCIA CLADDING


DESIGN STATUS : A - FOR CONSTRUCTION B - FOR APPROVAL C - FOR COMMENT
C - FOR COMMENT

COLOUR PALLET :


FONTS : *****
*****
*****

DRAWING NO : Ref :	REV :	ISSUE :	DRN BY :	SCALE @ A3 :	DATE :	DRAWING QUOTE REF :	PAGE :
JM-0226-10- 1.0	-	01	JM	AERIAL VIEW	23/02/26	DC / SS 0000-00	2 /6

Note - All dimensions shown are subject to confirmation. This page is not to be used for artwork, seek advice.

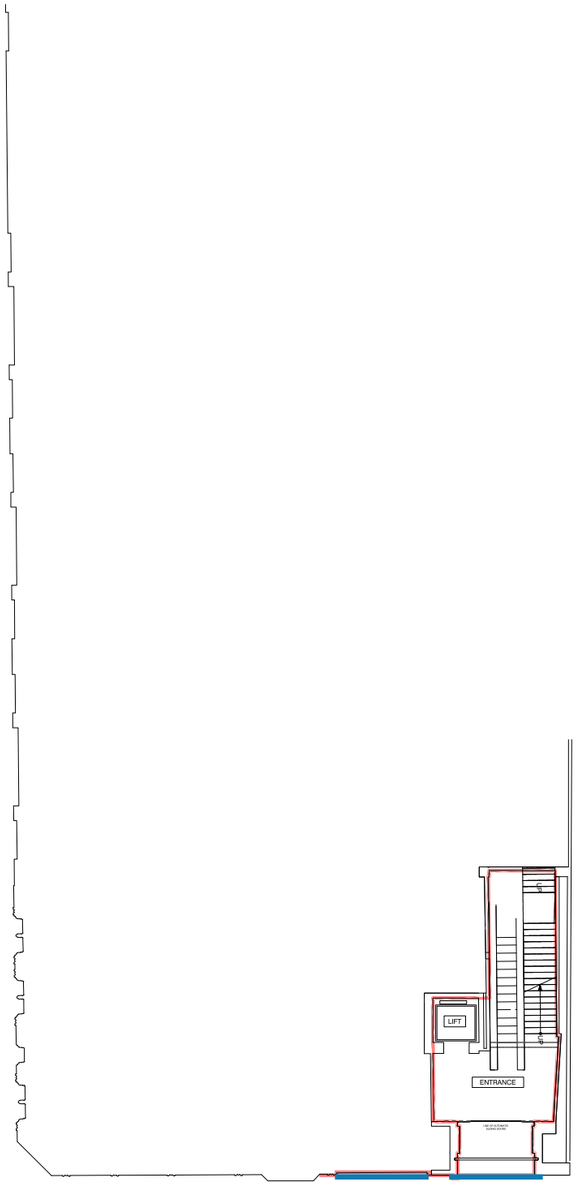

GROUND FLOOR PLAN

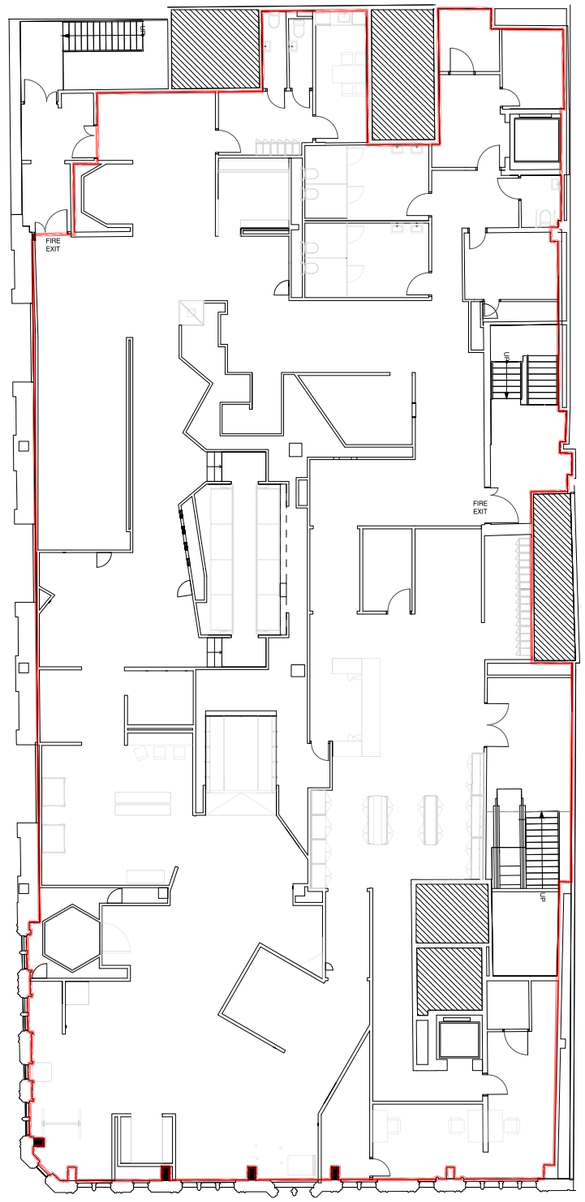

FIRST FLOOR PLAN

1:250
0m 2.5 5 7.5 10 12.5

Copyright © 2026 Sign Intent Ltd All rights reserved, including the right to reproduce in whole or part without the written consent of Sign Intent Limited

SIGN INTENT
9 Chapel St, Donisthorpe
Leicestershire DE12 7PS
Tel: 07980 601919

PRODUCT TYPE/DOCUMENT TITLE :
GROUND FLOOR & FIRST FLOOR PLAN

PAGE TITLE :
MUSEUM OF ILLUSION MANCHESTER FASCIA CLADDING

DESIGN STATUS : A - FOR CONSTRUCTION B - FOR APPROVAL C - FOR COMMENT
C - FOR COMMENT

COLOUR PALLET :


FONTS : *****
*****
*****

DRAWING NO : Ref :	REV :	ISSUE :	DRN BY :	SCALE @ A3 :	DATE :	DRAWING QUOTE REF :	PAGE :
JM-0226-10- 2.0	-	01	JM	1:250	23/02/26	DC / SS 0000-00	3 /6

Note - All dimensions shown are subject to confirmation. This page is not to be used for artwork, seek advice.



EXISTING MARKET STREET (NORTH) ELAVATION A

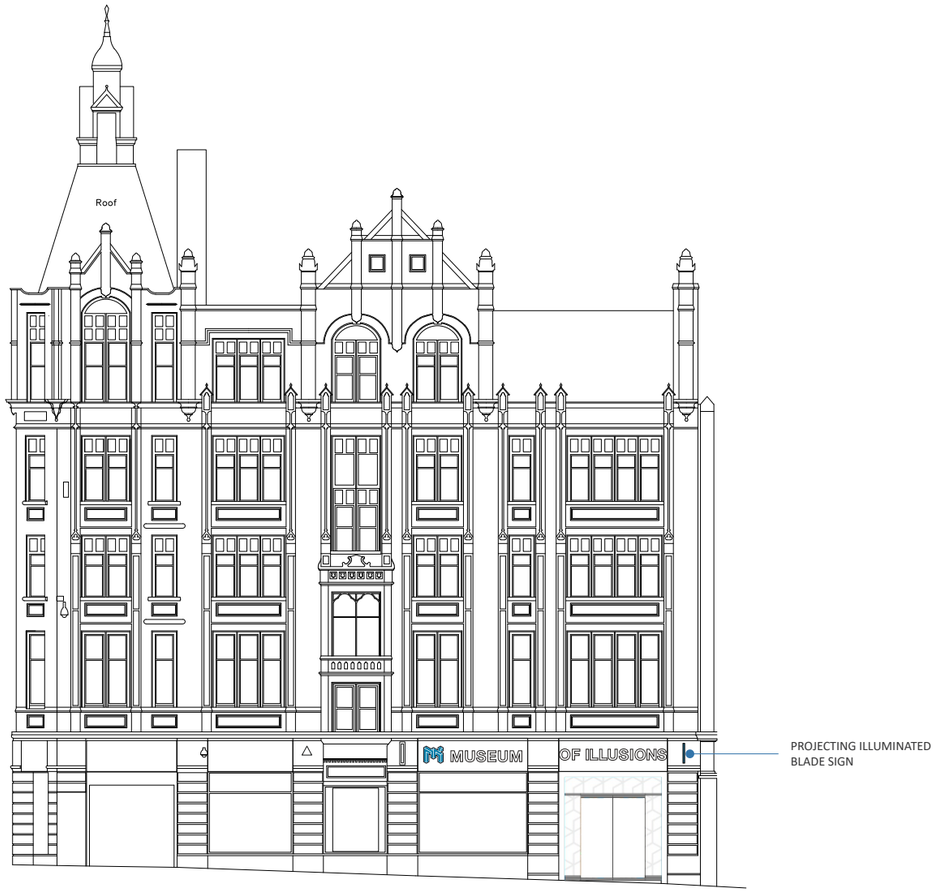

PROPOSED MARKET STREET (NORTH) ELAVATION A

1:200
0m 2 4 6 8 10

Copyright © 2026 Sign Intent Ltd All rights reserved, including the right to reproduce in whole or part without the written consent of Sign Intent Limited

SIGN INTENT
9 Chapel St, Donisthorpe
Leicestershire DE12 7PS
tel: 07980 601919

PRODUCT TYPE/DOCUMENT TITLE :
FRONT ELEVATION

PAGE TITLE :
MUSEUM OF ILLUSION MANCHESTER FASCIA CLADDING


DESIGN STATUS : A - FOR CONSTRUCTION B - FOR APPROVAL C - FOR COMMENT
C - FOR COMMENT

COLOUR PALLET :


FONTS : *****
*****
*****

DRAWING NO : Ref :	REV :	ISSUE :	DRN BY :	SCALE @ A3 :	DATE :	DRAWING QUOTE REF :	PAGE :
JM-0226-10- 3.0	-	01	JM	1:200	23/02/26	DC / SS 0000-00	4 /6


Note - All dimensions shown are subject to confirmation. This page is not to be used for artwork, seek advice.

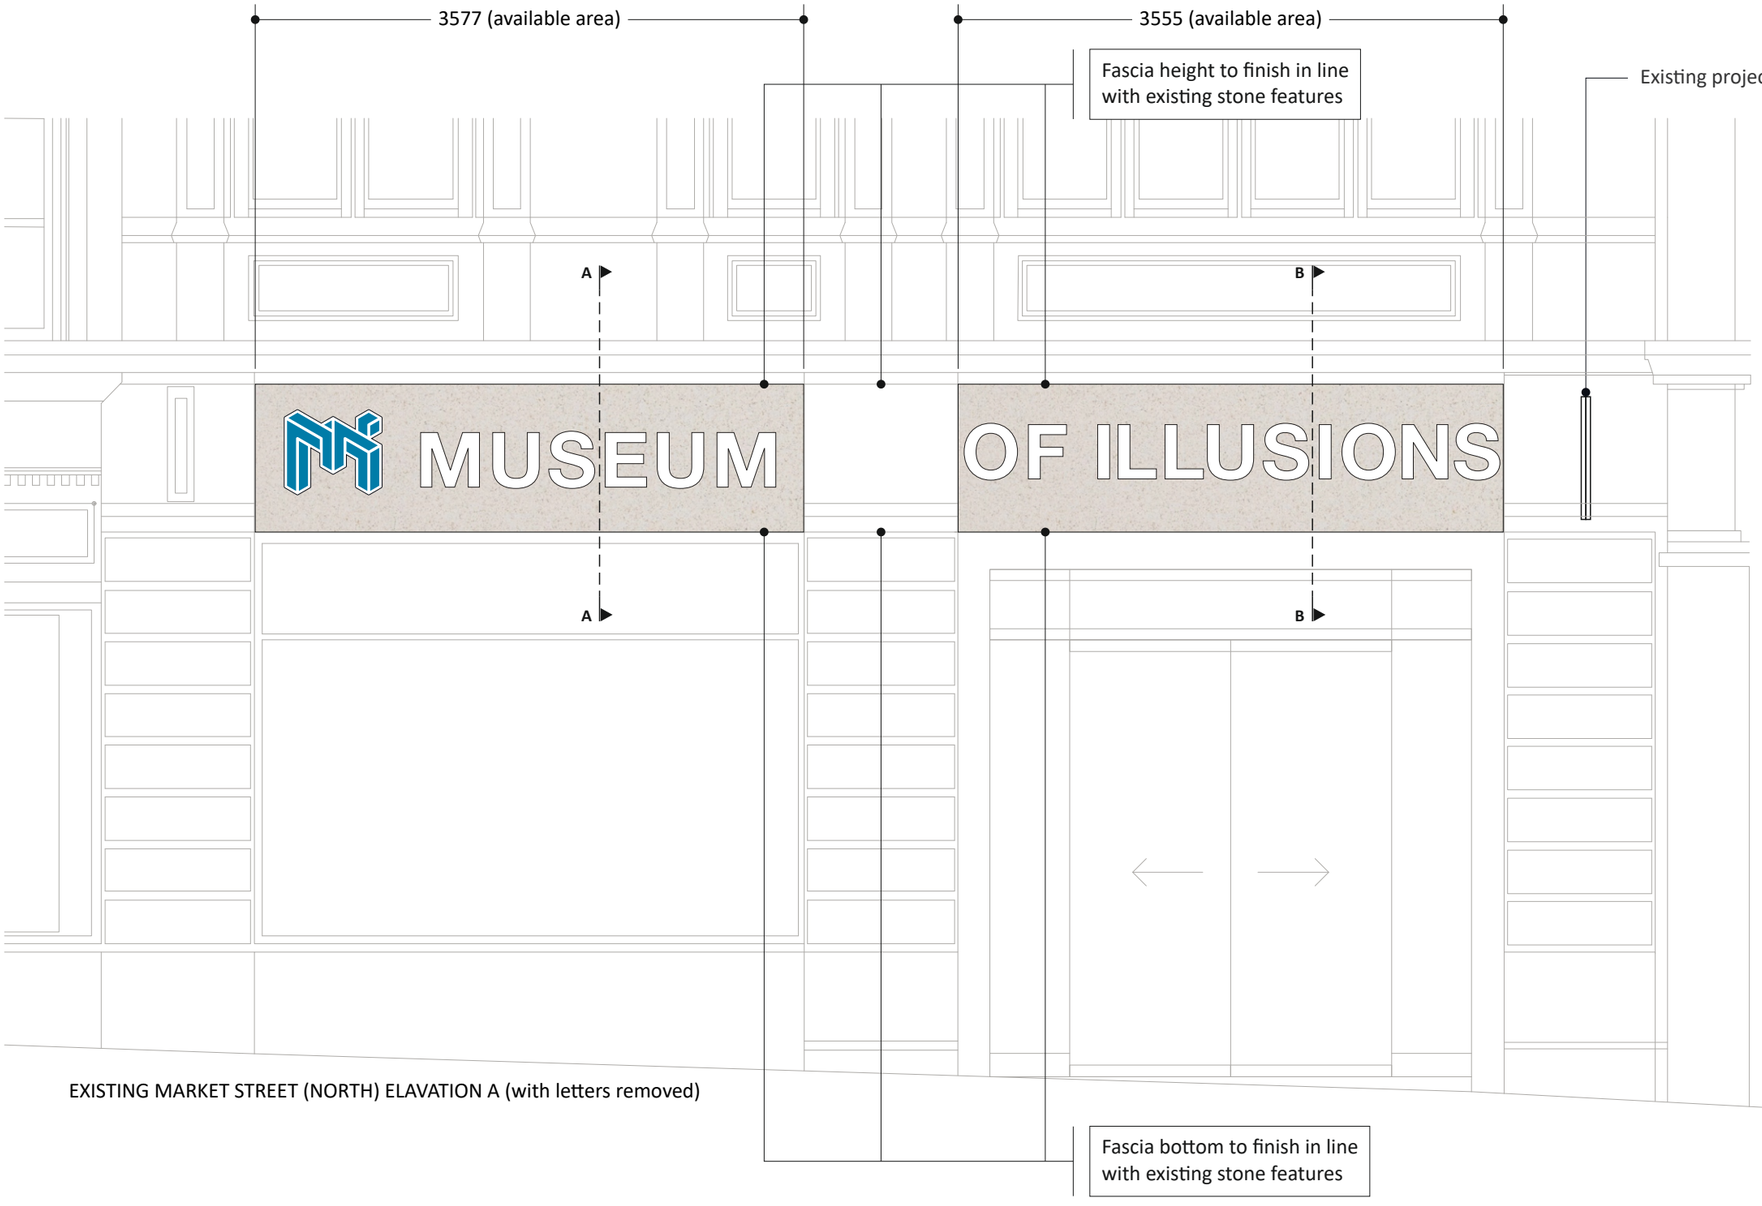


EXISTING MARKET STREET (NORTH) ELAVATION A (with letters removed)

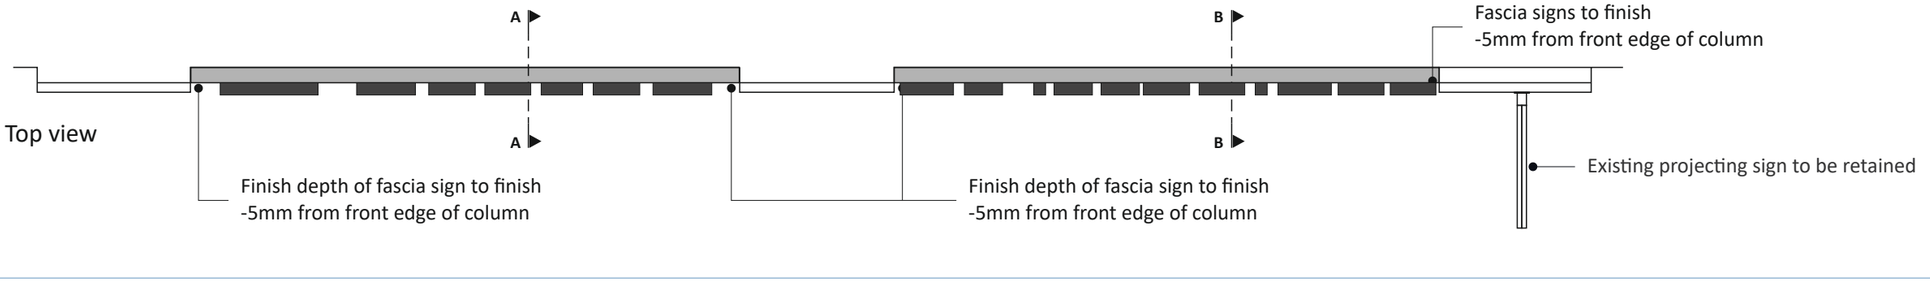




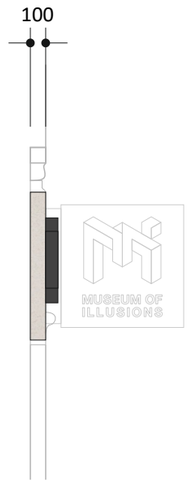

Section A-A

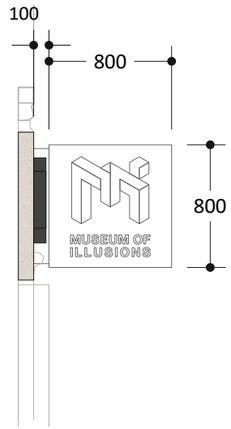

Section B-B

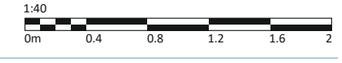

GENERAL SPECIFICATION

3mm aluminium fascia signs with built up internally illuminated logo and lettering

Existing projecting sign to remain

Copyright © 2026 Sign Intent Ltd All rights reserved, including the right to reproduce in whole or part without the written consent of Sign Intent Limited

SIGN INTENT
9 Chapel St, Donisthorpe
Leicestershire DE12 7PS
Tel: 07980 601919

PRODUCT TYPE/DOCUMENT TITLE :
FRONT ELEVATION - PROPOSED Elevation and fascia

PAGE TITLE :
MUSEUM OF ILLUSION MANCHESTER FASCIA CLADDING


DESIGN STATUS : A - FOR CONSTRUCTION B - FOR APPROVAL C - FOR COMMENT
C - FOR COMMENT


COLOUR PALLET :


FONTS : *****
*****
*****

DRAWING NO : Ref :	REV :	ISSUE :	DRN BY :	SCALE @ A3 :	DATE :	DRAWING QUOTE REF :	PAGE :
JM-0226-10- 5.0	-	01	JM	1:40	23/02/26	DC / SS 0000-00	5 /6


Note - All dimensions shown are subject to confirmation. This page is not to be used for artwork, seek advice.

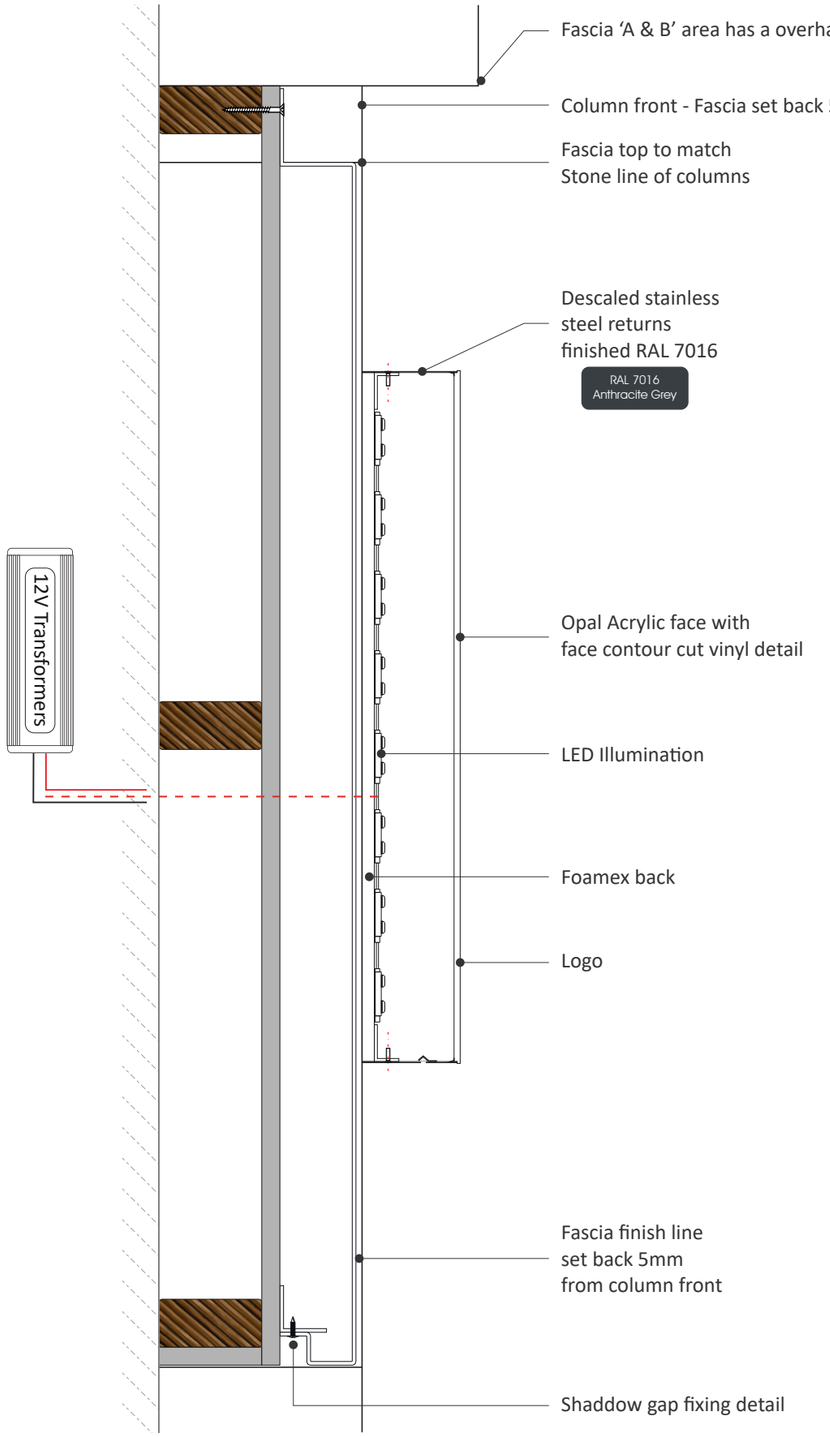

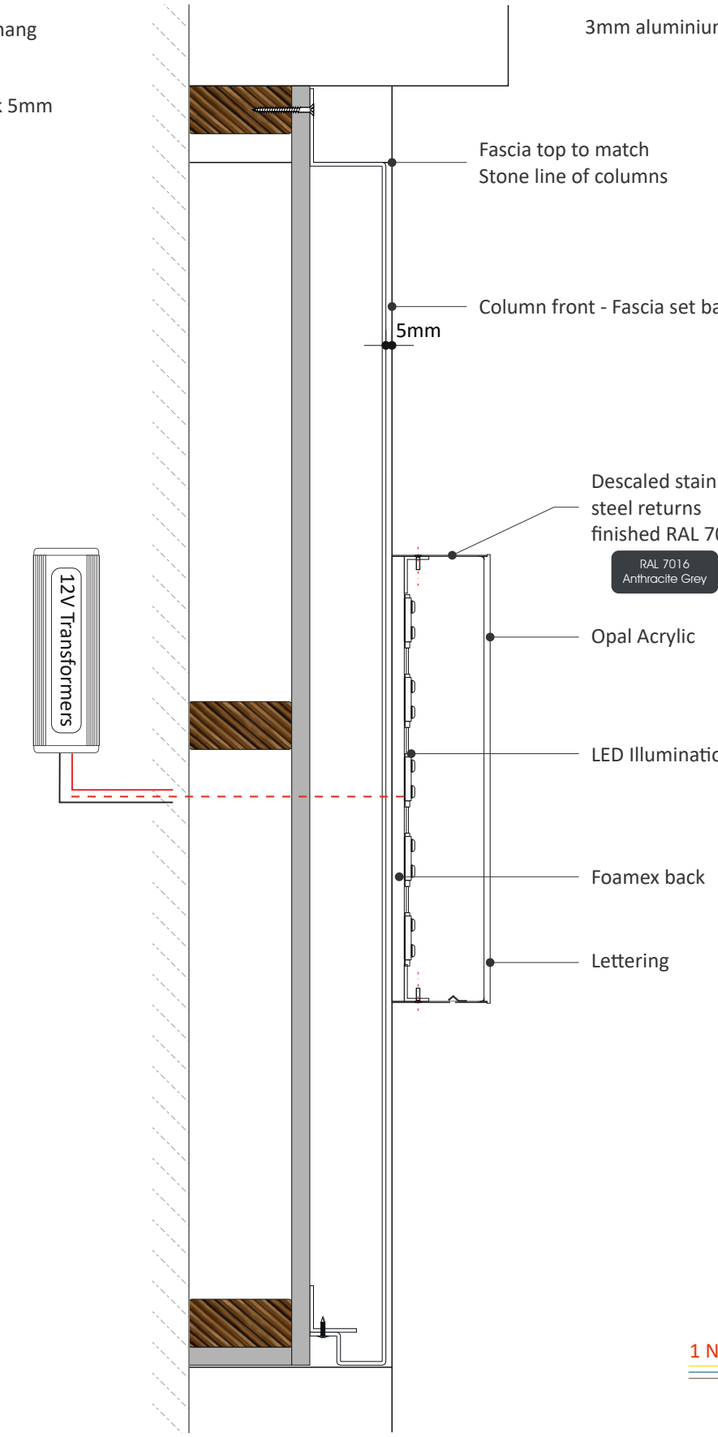

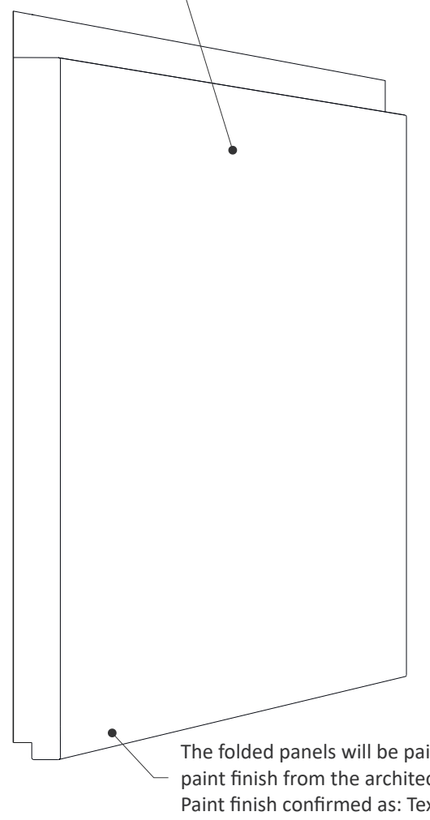



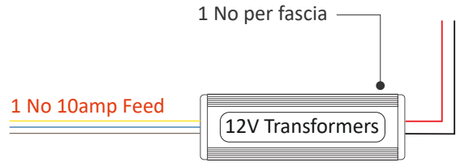

Copyright © 2026 Sign Intent Ltd All rights reserved, including the right to reproduce in whole or part without the written consent of Sign Intent Limited

SIGN INTENT
9 Chapel St, Donisthorpe
Leicestershire DE12 7PS
Tel: 07980 601919

PRODUCT TYPE/DOCUMENT TITLE :
SECTION - PROPOSED fascia

PAGE TITLE :
MUSEUM OF ILLUSION MANCHESTER FASCIA CLADDING

DESIGN STATUS : A - FOR CONSTRUCTION B - FOR APPROVAL C - FOR COMMENT
C - FOR COMMENT

COLOUR PALLET :

FONTS : *****
*****
*****

DRAWING NO : Ref :	REV :	ISSUE :	DRN BY :	SCALE @ A3 :	DATE :	DRAWING QUOTE REF :	PAGE :
JM-0226-10- 6.0	-	01	JM	1:5	23/02/26	DC / SS 0000-00	6 /6