FIVE GUYS

MANCHESTER FORT

ashleigh®


COPYRIGHT:
THE ATTACHED DESIGNS AND ILLUSTRATIONS ARE INTENDED SOLELY FOR, AND SHOULD ONLY BE USED BY, THOSE TO WHOM THIS DESIGN SPECIFICATION IS ADDRESSED

THE CONTENTS ARE STRICTLY PRIVATE AND CONFIDENTIAL
ANY FORM OF REPRODUCTION, DISSEMINATION, COPYING, DISCLOSURE, MODIFICATION OR DISTRIBUTION IS STRICTLY PROHIBITED WITHOUT THE PRIOR WRITTEN CONSENT OF ASHLEIGH SIGNS LTD (COMPANY NO: 13255180)


REGISTERED ADDRESS:
ASHLEIGH HOUSE, BECKBRIDGE ROAD, NORMANTON INDUSTRIAL ESTATE, NORMANTON, WF6 1TE

FIVE GUYS
MANCHESTER FORT
UNIT 35 MANCHESTER FORT
MANCHESTER
M8 8EP


206244 (REV D)
25/06/26 - KSE

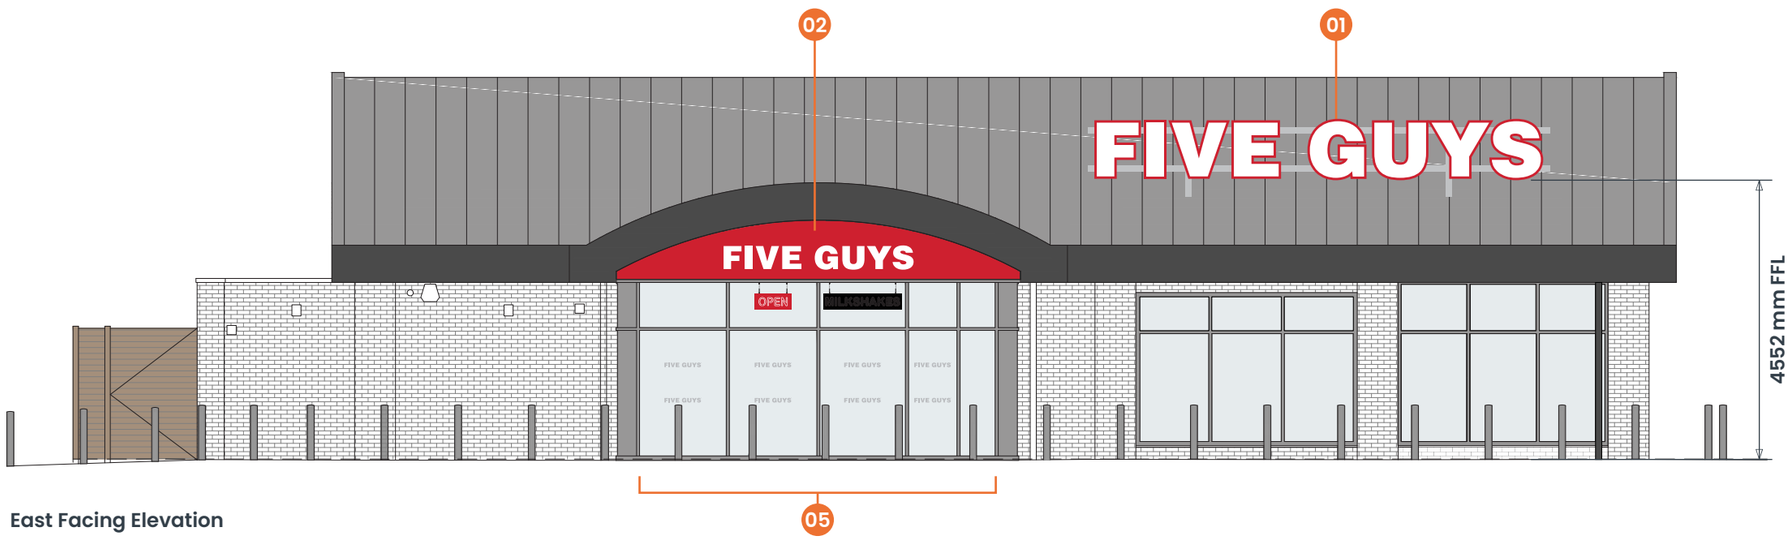

East Facing Elevation
Scale 1:100

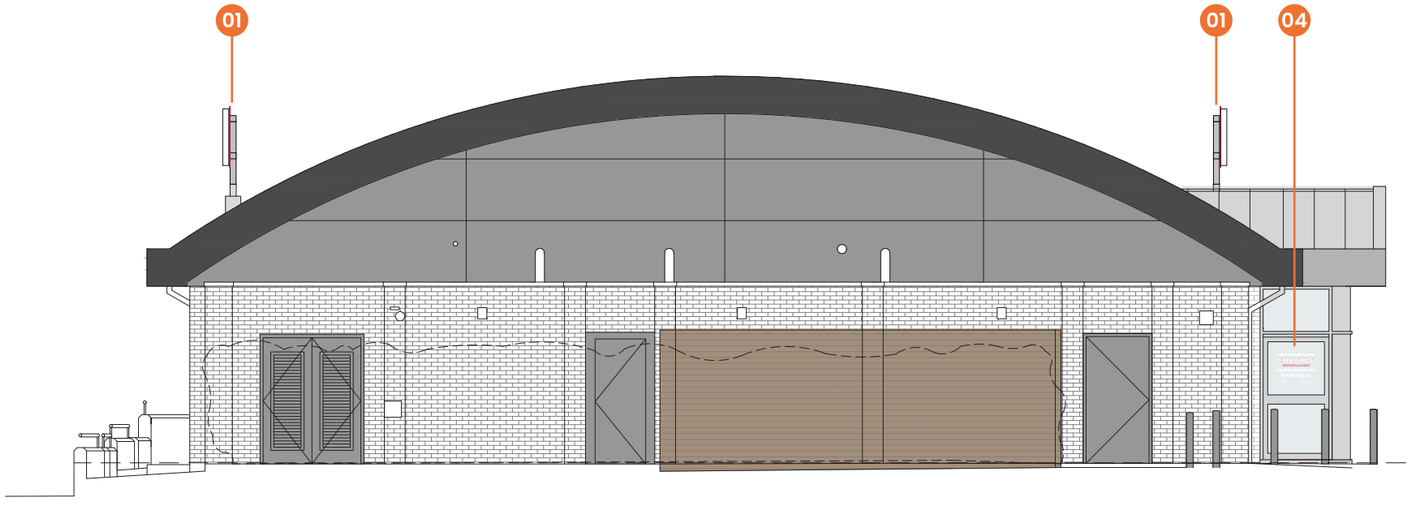

South Facing Elevation
Scale 1:100

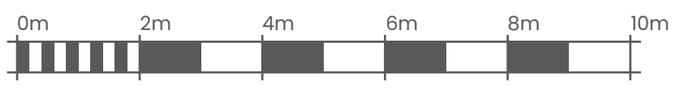

Scale 1:100 @ A3

FIVE GUYS

ashleigh®


COPYRIGHT:
THE ATTACHED DESIGNS AND ILLUSTRATIONS ARE INTENDED SOLELY FOR, AND SHOULD ONLY BE USED BY, THOSE TO WHOM THIS DESIGN SPECIFICATION IS ADDRESSED

THE CONTENTS ARE STRICTLY PRIVATE AND CONFIDENTIAL
ANY FORM OF REPRODUCTION, DISSEMINATION, COPYING, DISCLOSURE, MODIFICATION OR DISTRIBUTION IS STRICTLY PROHIBITED WITHOUT THE PRIOR WRITTEN CONSENT OF ASHLEIGH SIGNS LTD (COMPANY NO: 1325080)


REGISTERED ADDRESS:
ASHLEIGH HOUSE, BECKBRIDGE ROAD, NORMANTON INDUSTRIAL ESTATE, NORMANTON, WF6 1TE

FIVE GUYS
MANCHESTER FORT
UNIT 35 MANCHESTER FORT
MANCHESTER
M8 8EP


206244 (REV D)
25/06/26 - KSE

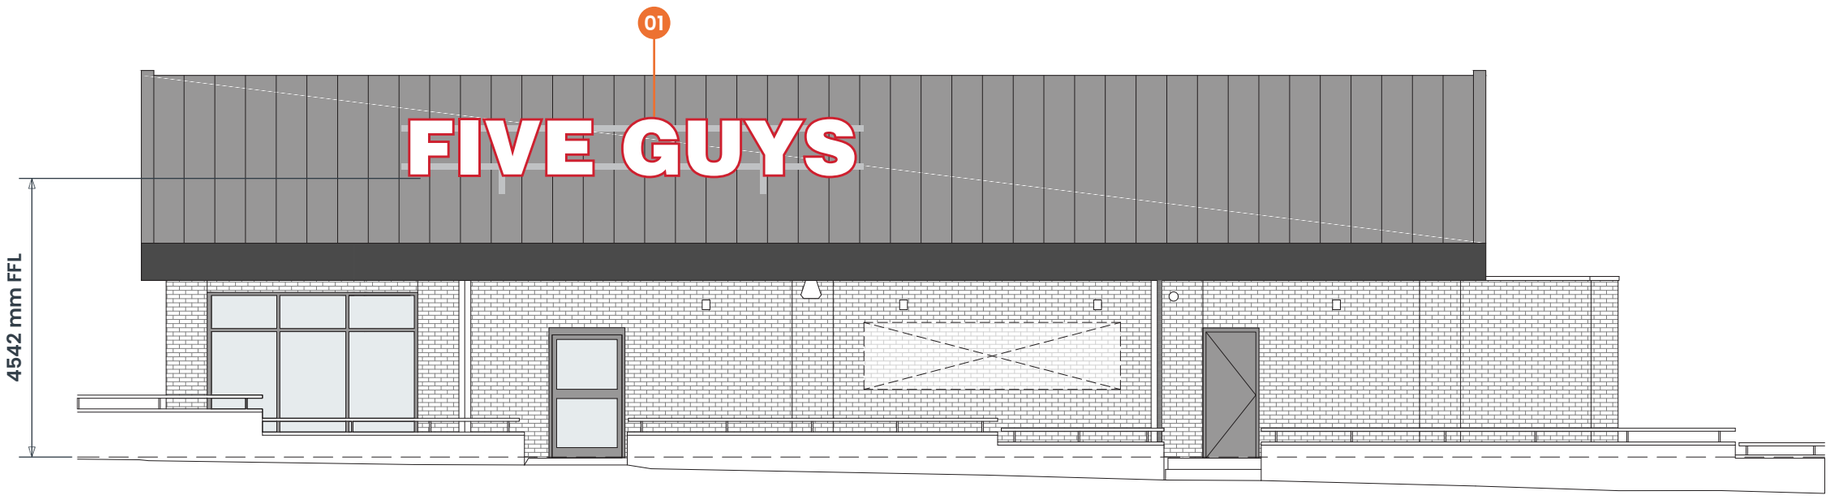

West Facing Elevation
Scale 1:100

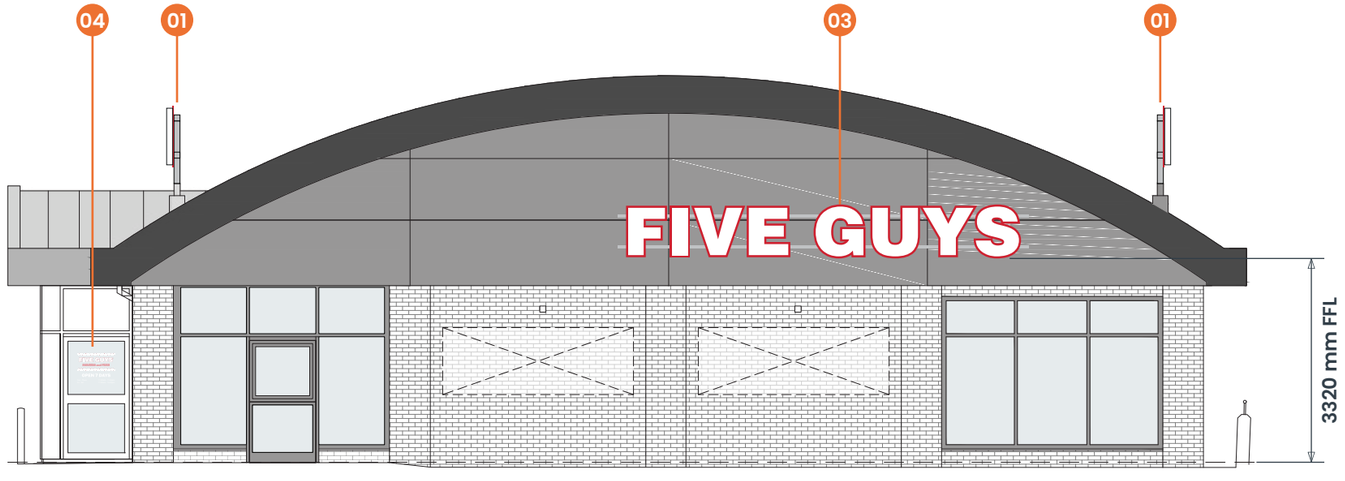

North Facing Elevation
Scale 1:100

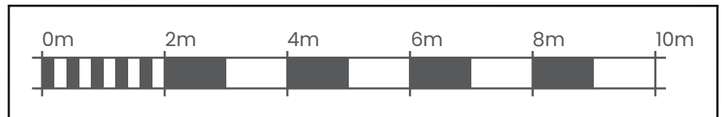

Scale 1:100 @ A3

FIVE GUYS

ashleigh®


COPYRIGHT:
THE ATTACHED DESIGNS AND ILLUSTRATIONS ARE INTENDED SOLELY FOR AND SHOULD ONLY BE USED BY, THOSE TO WHOM THIS DESIGN SPECIFICATION IS ADDRESSED

THE CONTENTS ARE STRICTLY PRIVATE AND CONFIDENTIAL
ANY FORM OF REPRODUCTION, DISSEMINATION, COPYING, DISCLOSURE, MODIFICATION OR DISTRIBUTION IS STRICTLY PROHIBITED WITHOUT THE PRIOR WRITTEN CONSENT OF ASHLEIGH SIGNS LTD (COMPANY NO: 13250280)


REGISTERED ADDRESS:
ASHLEIGH HOUSE, BECKBRIDGE ROAD, NORMANTON INDUSTRIAL ESTATE, NORMANTON, WF6 1TE

FIVE GUYS
MANCHESTER FORT
UNIT 35 MANCHESTER FORT
MANCHESTER
M8 8EP

206244 (REV D)
25/06/26 - KSE

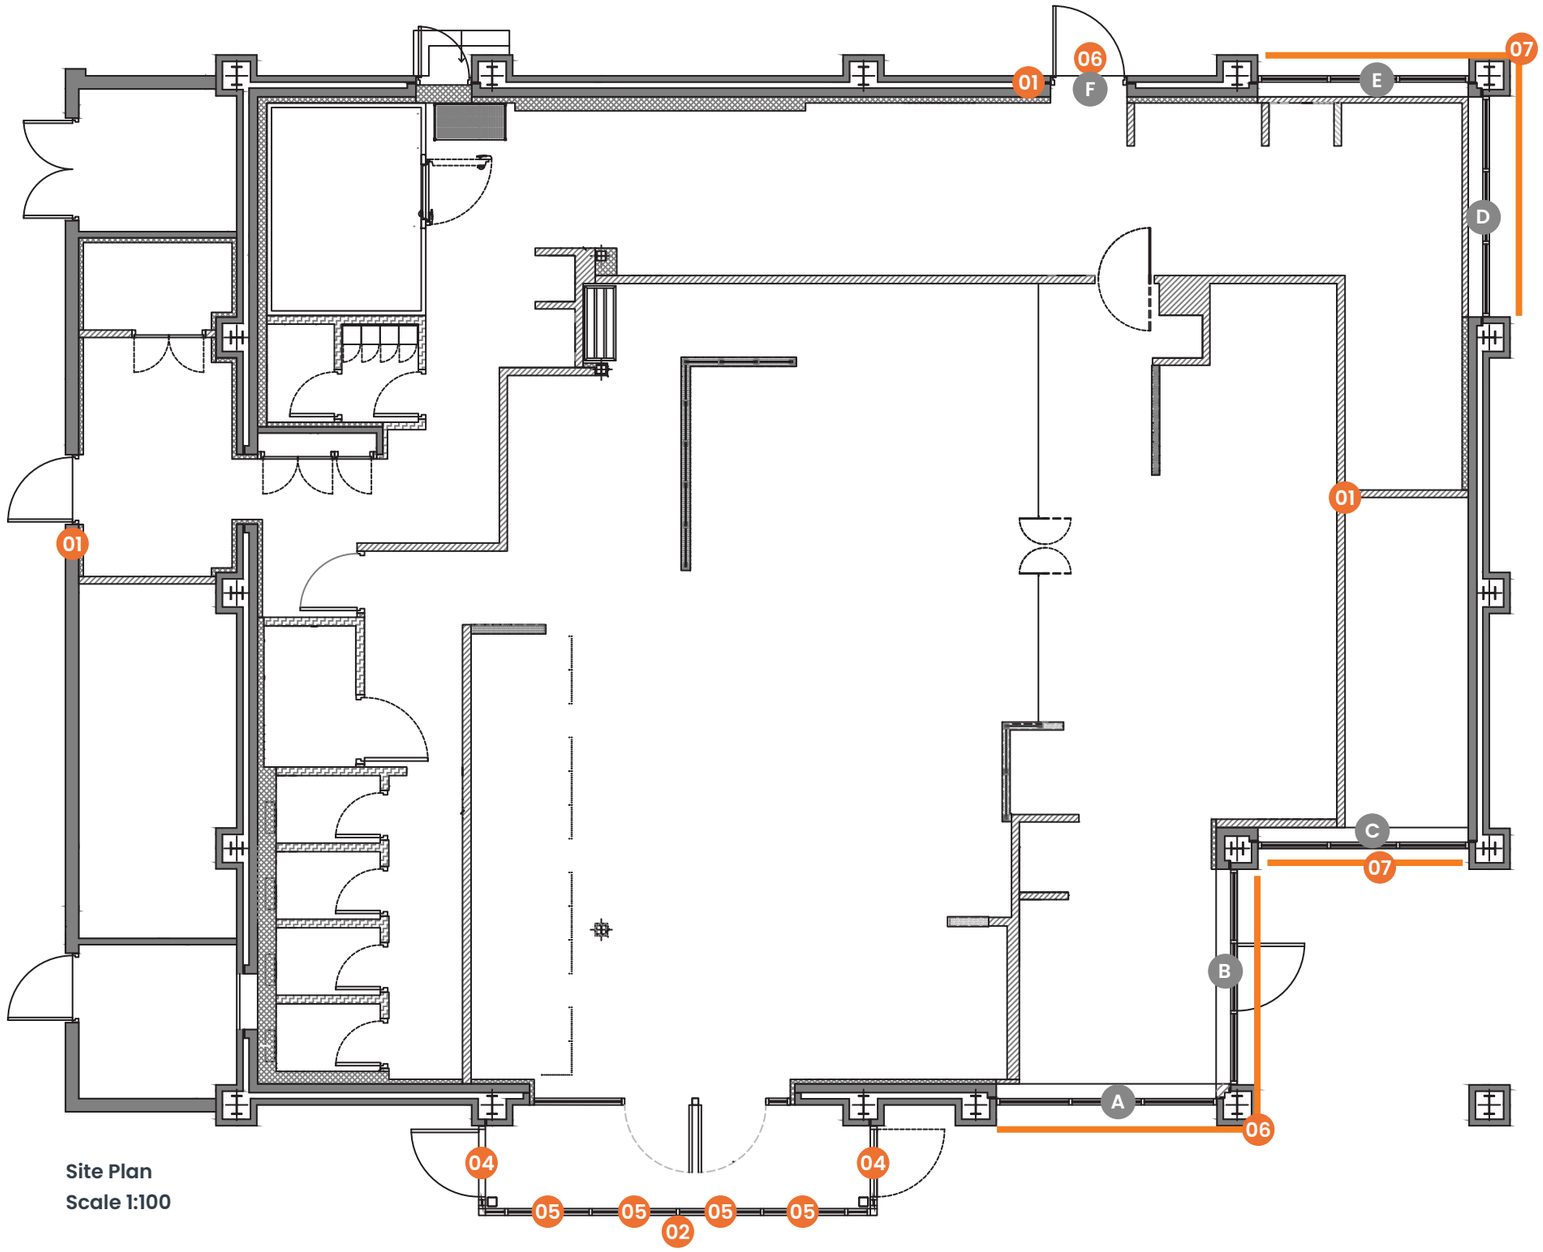

Site Plan
Scale 1:100

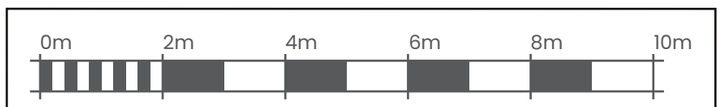

Scale 1:100 @ A3

FIVE GUYS

ashleigh®

COPYRIGHT:
THE ATTACHED DESIGNS AND ILLUSTRATIONS ARE INTENDED SOLELY FOR, AND SHOULD ONLY BE USED BY, THOSE TO WHOM THIS DESIGN SPECIFICATION IS ADDRESSED

THE CONTENTS ARE STRICTLY PRIVATE AND CONFIDENTIAL
ANY FORM OF REPRODUCTION, DISSEMINATION, COPYING, DISCLOSURE, MODIFICATION OR DISTRIBUTION IS STRICTLY PROHIBITED WITHOUT THE PRIOR WRITTEN CONSENT OF ASHLEIGH SIGNS LTD (COMPANY NO: 1925080)

REGISTERED ADDRESS:
ASHLEIGH HOUSE, BECKBRIDGE ROAD, NORMANTON INDUSTRIAL ESTATE, NORMANTON, WF6 1TE

FIVE GUYS
MANCHESTER FORT
UNIT 35 MANCHESTER FORT
MANCHESTER
M8 8EP

206244 (REV D)
25/06/26 - KSE

ITEM 01 (Qty 2) FG-01-NS


Built up rimless stainless steel linear letter set


Featuring:

- 100mm returns coated RAL 9910 (matt)
- 5mm opal 050 acrylic faces
- 10mm foamex backs &
- Internal 6500K cool white LED face illumination
- Fixed to existing bracketwork

Scale 1:40

CAD REF:FG-MCF-GA

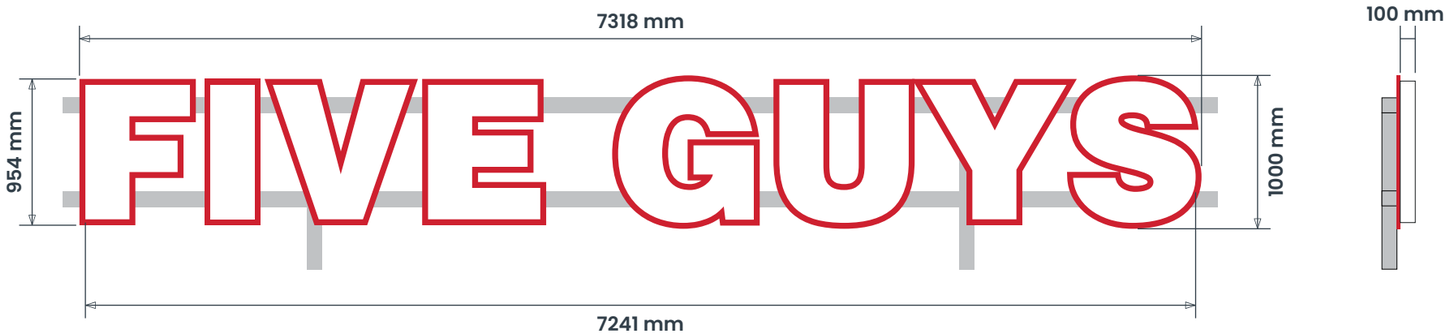

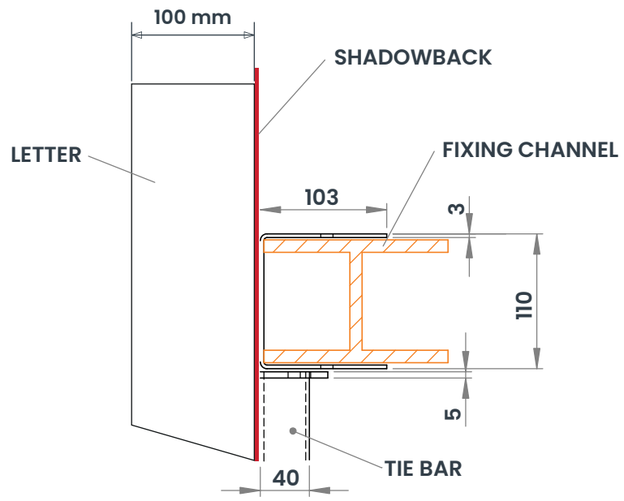

SCALE 1 : 5

SIGN COLOUR

Pantone 186C
Mactac 8959-39
CR694F35 (matt)

RAL 9005 (matt)

RAL 9910 (matt)

BRAND TYPEFACES

Primary :
Public Sans Black

Secondary :
Public Sans
Black Italic

Public Sans Light

ITEM 02 (Qty 1) FG-01-NS

2mm formed aluminium panel with 60mm returns coated CR694F35 (matt)


Featuring:


- Built up rimless stainless steel linear letter set
- 70mm returns coated RAL 9910 (matt)
- 5mm opal 050 acrylic faces
- 10mm foamex backs
- Internal 6500K cool white LED face illumination
- Fixed with 40x40mm aluminium angle

Scale 1:30

CAD REF:FD-TS-ENT-MCF



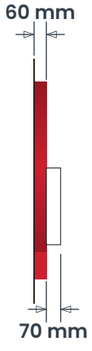

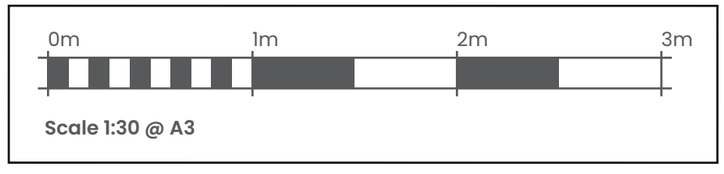

COPYRIGHT:
THE ATTACHED DESIGNS AND ILLUSTRATIONS ARE INTENDED SOLELY FOR, AND SHOULD ONLY BE USED BY, THOSE TO WHOM THIS DESIGN SPECIFICATION IS ADDRESSED

THE CONTENTS ARE STRICTLY PRIVATE AND CONFIDENTIAL
ANY FORM OF REPRODUCTION, DISSEMINATION, COPYING, DISCLOSURE, MODIFICATION OR DISTRIBUTION IS STRICTLY PROHIBITED WITHOUT THE PRIOR WRITTEN CONSENT OF ASHLEIGH SIGNS LTD (COMPANY NO: 1325080)

REGISTERED ADDRESS:
ASHLEIGH HOUSE, BECKBRIDGE ROAD, NORMANTON INDUSTRIAL ESTATE, NORMANTON, WF6 1TE

ITEM 03 (Qty 1) FG-01-NS


Built up rimless stainless steel linear letter set


Featuring:

- 100mm returns coated RAL 9910 (matt)
- 5mm opal 050 acrylic faces
- 10mm foamex backs
- Internal 6500K cool white LED face illumination
- Fixed to existing bracketwork

Scale 1:40

CAD REF:FG-FS-MCF

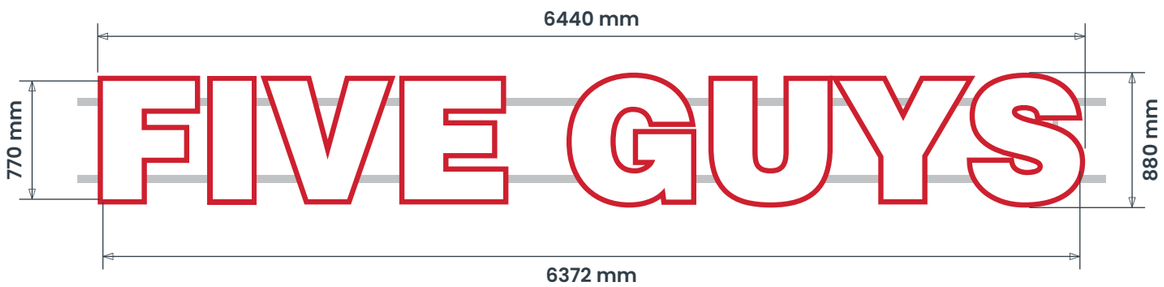

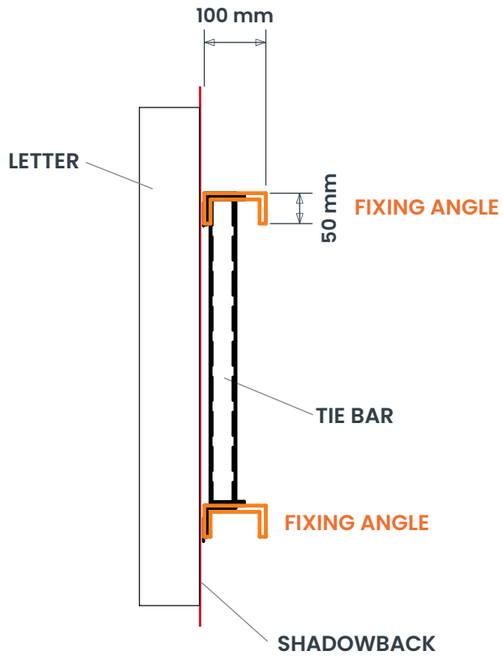

SCALE 1 : 10

SIGN COLOUR

Pantone 186C
Mactac 8959-39
CR694F35 (matt)

RAL 9005 (matt)


RAL 9910 (matt)

BRAND TYPEFACES

Primary :
Public Sans Black

Secondary :
Public Sans
Black Italic

Public Sans Light

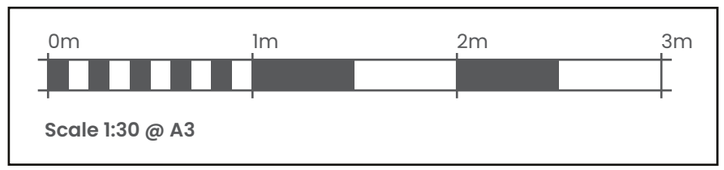

Scale 1:30 @ A3

FIVE GUYS

ashleigh®

COPYRIGHT:
THE ATTACHED DESIGNS AND ILLUSTRATIONS ARE INTENDED SOLELY FOR AND SHOULD ONLY BE USED BY, THOSE TO WHOM THIS DESIGN SPECIFICATION IS ADDRESSED

THE CONTENTS ARE STRICTLY PRIVATE AND CONFIDENTIAL
ANY FORM OF REPRODUCTION, DISSEMINATION, COPYING, DISCLOSURE, MODIFICATION OR DISTRIBUTION IS STRICTLY PROHIBITED WITHOUT THE PRIOR WRITTEN CONSENT OF ASHLEIGH SIGNS LTD (COMPANY NO: 1325080)

REGISTERED ADDRESS:
ASHLEIGH HOUSE, BECKBRIDGE ROAD, NORMANTON INDUSTRIAL ESTATE, NORMANTON, WF6 1TE

FIVE GUYS
MANCHESTER FORT
UNIT 35 MANCHESTER FORT
MANCHESTER
M8 8EP

206244 (REV D)
25/06/26 - KSE