
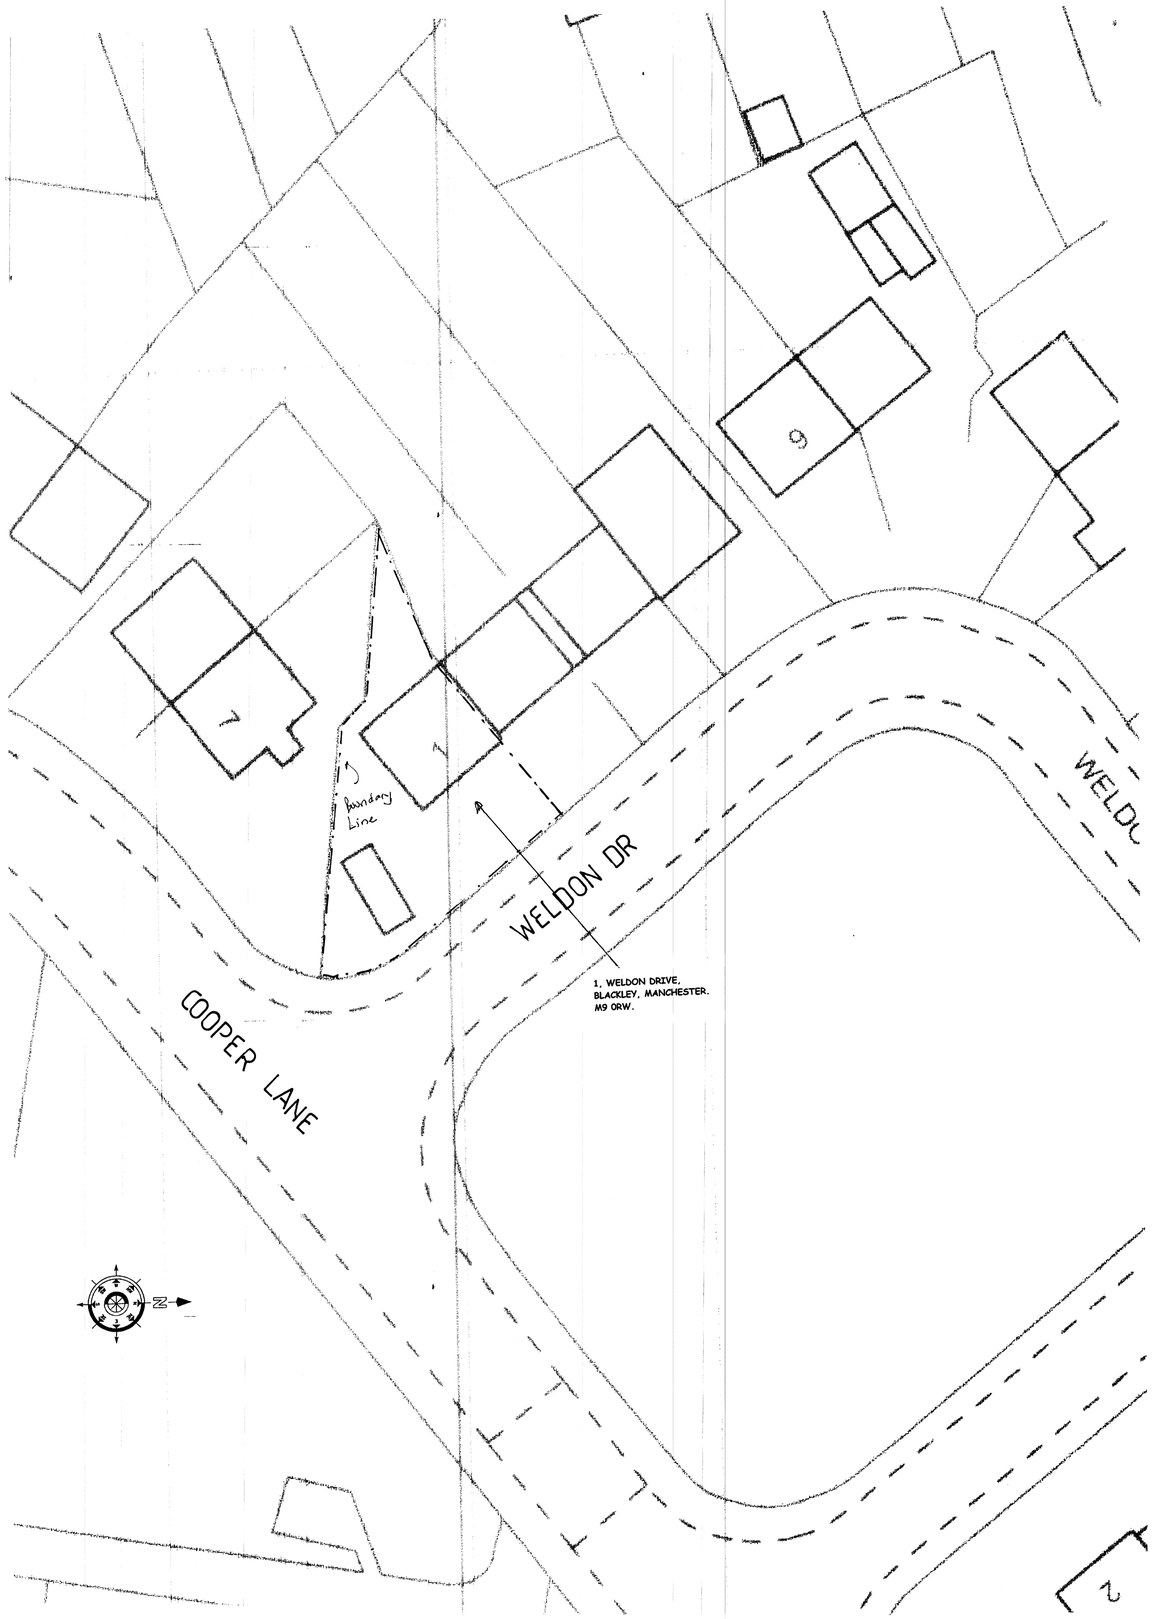


EXISTING ROOF AND SITE PLAN. SCALE 1:200 @A1

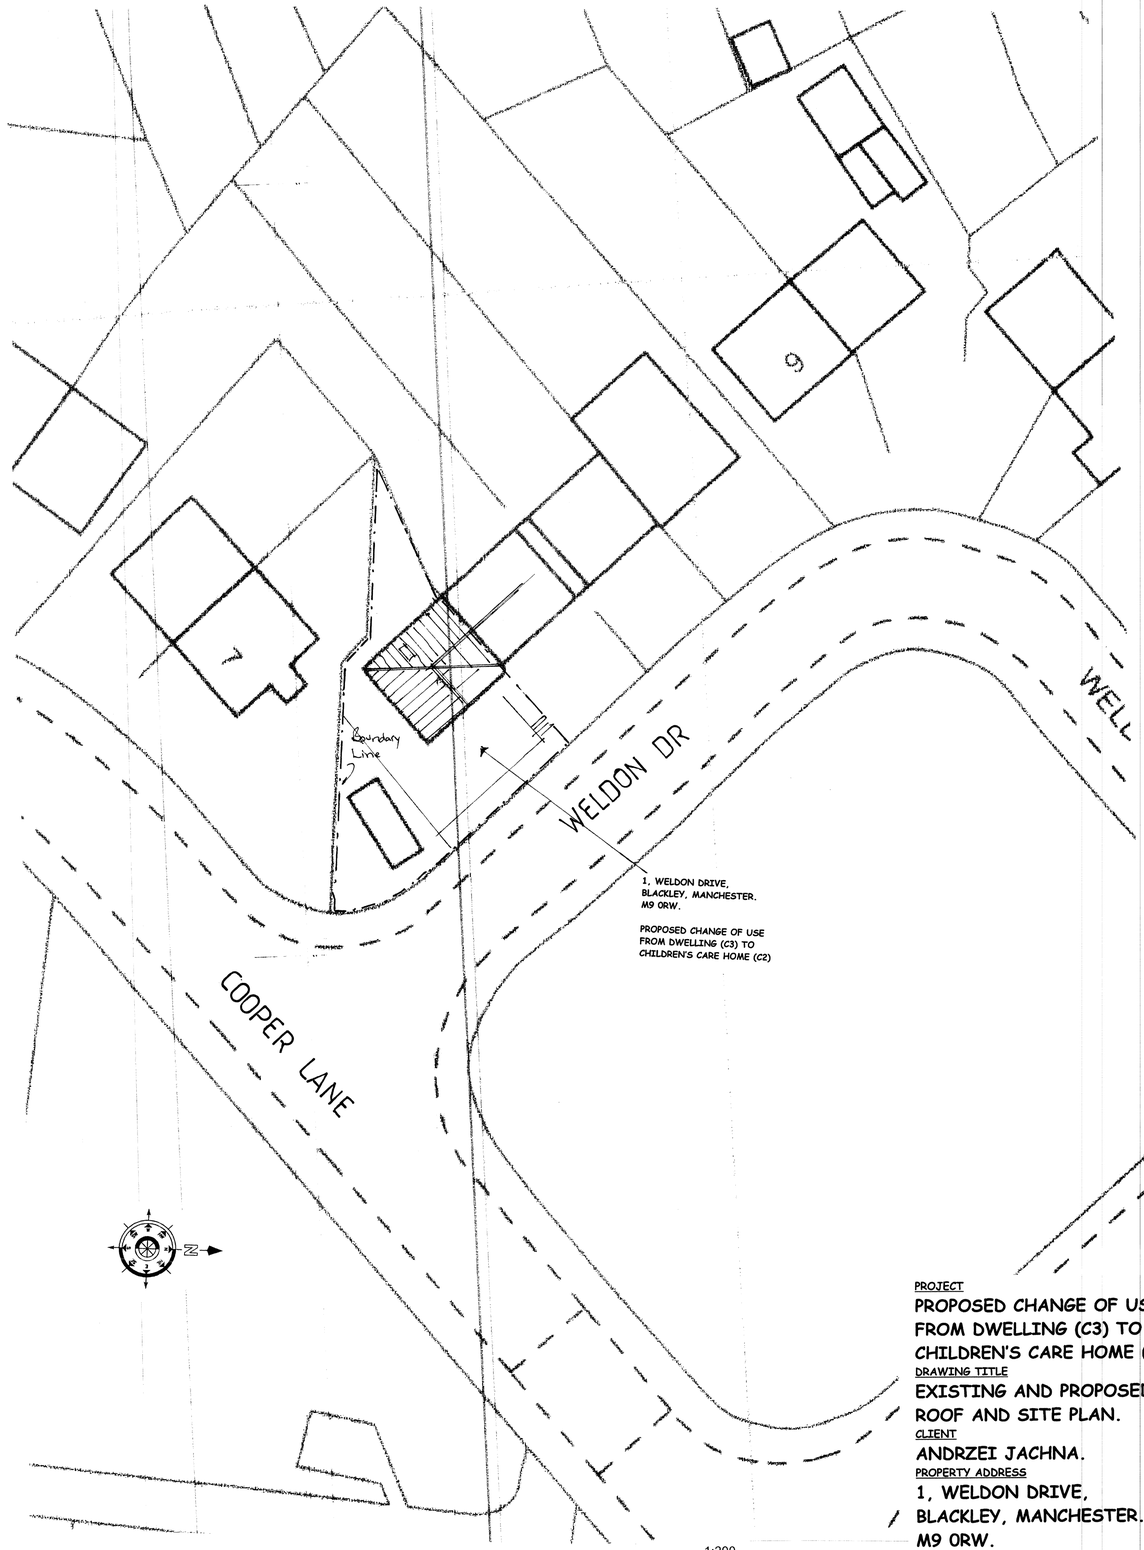

PROPOSED ROOF AND SITE PLAN. SCALE 1:200 @A1

1:200
0 2m 4m 6m 8m 10m 12m
0 5m 10m 15m 20m 25m 30m
1:500
Scale Bar

PROJECT
PROPOSED CHANGE OF USE FROM DWELLING (C3) TO CHILDREN'S CARE HOME (C2).
DRAWING TITLE
EXISTING AND PROPOSED ROOF AND SITE PLAN.
CLIENT
ANDRZEI JACHNA.
PROPERTY ADDRESS
1, WELDON DRIVE, BLACKLEY, MANCHESTER. M9 0RW.
SCALE
SCALE 1:200@A1
DATE
JUN 2026.
DRAWING No
CL 06265987/5.