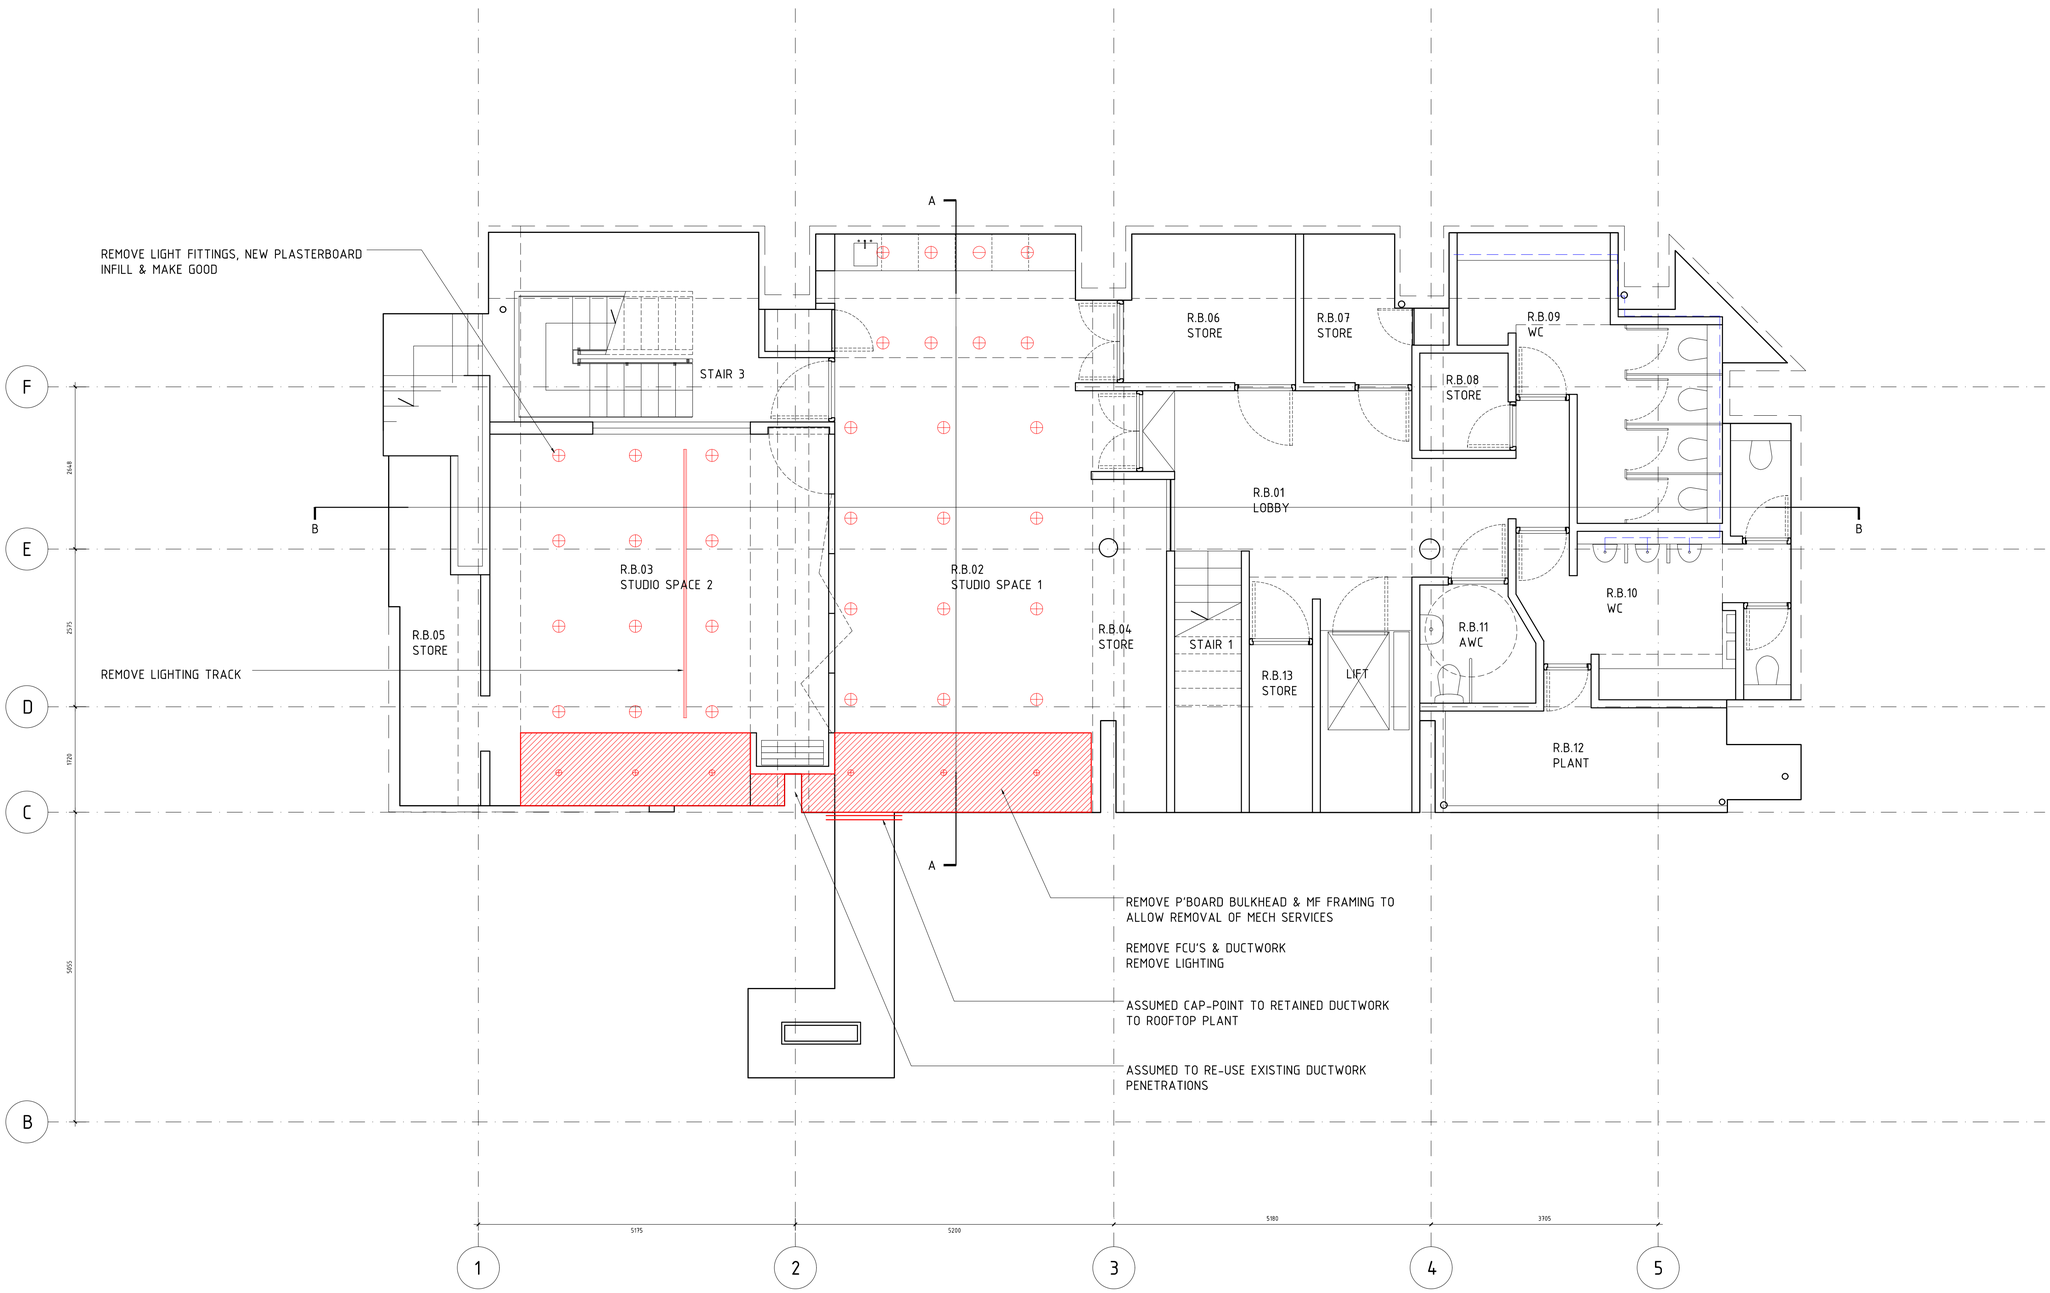


© London Studio Architecture Ltd

GENERAL NOTES

This drawing is for information only
Do not scale from drawing
All dimensions & levels to be checked on site
Any discrepancies to be reported to the Architect


DRAWING NOTES

ALL LAYOUTS & DIMENSIONS BASED ON EXISTING DRAWINGS

REFER TO CONSULTANT INFORMATION FOR;
- STRUCTURAL ENGINEERING
- UTILITIES
- MEP SERVICES
- SECURITY SYSTEMS
- IT & COMMS

DEMOLITION/ STRIP-OUT

- date -
revision notes

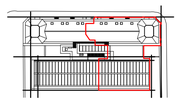

LONDON STUDIO ARCHITECTURE
07788 788198
www.londonstudioarchitecture.com

project
ESEA CONTEMPORARY

title
DEMOLITION/ ALTERATION REFLECTED CEILING PLAN BASEMENT

status
FOR INFORMATION

scale	date
1:50@A1/1:100@A3	01.Jun.2026

dwg. no.	rev.
LSA/079/PA/D/4512	-