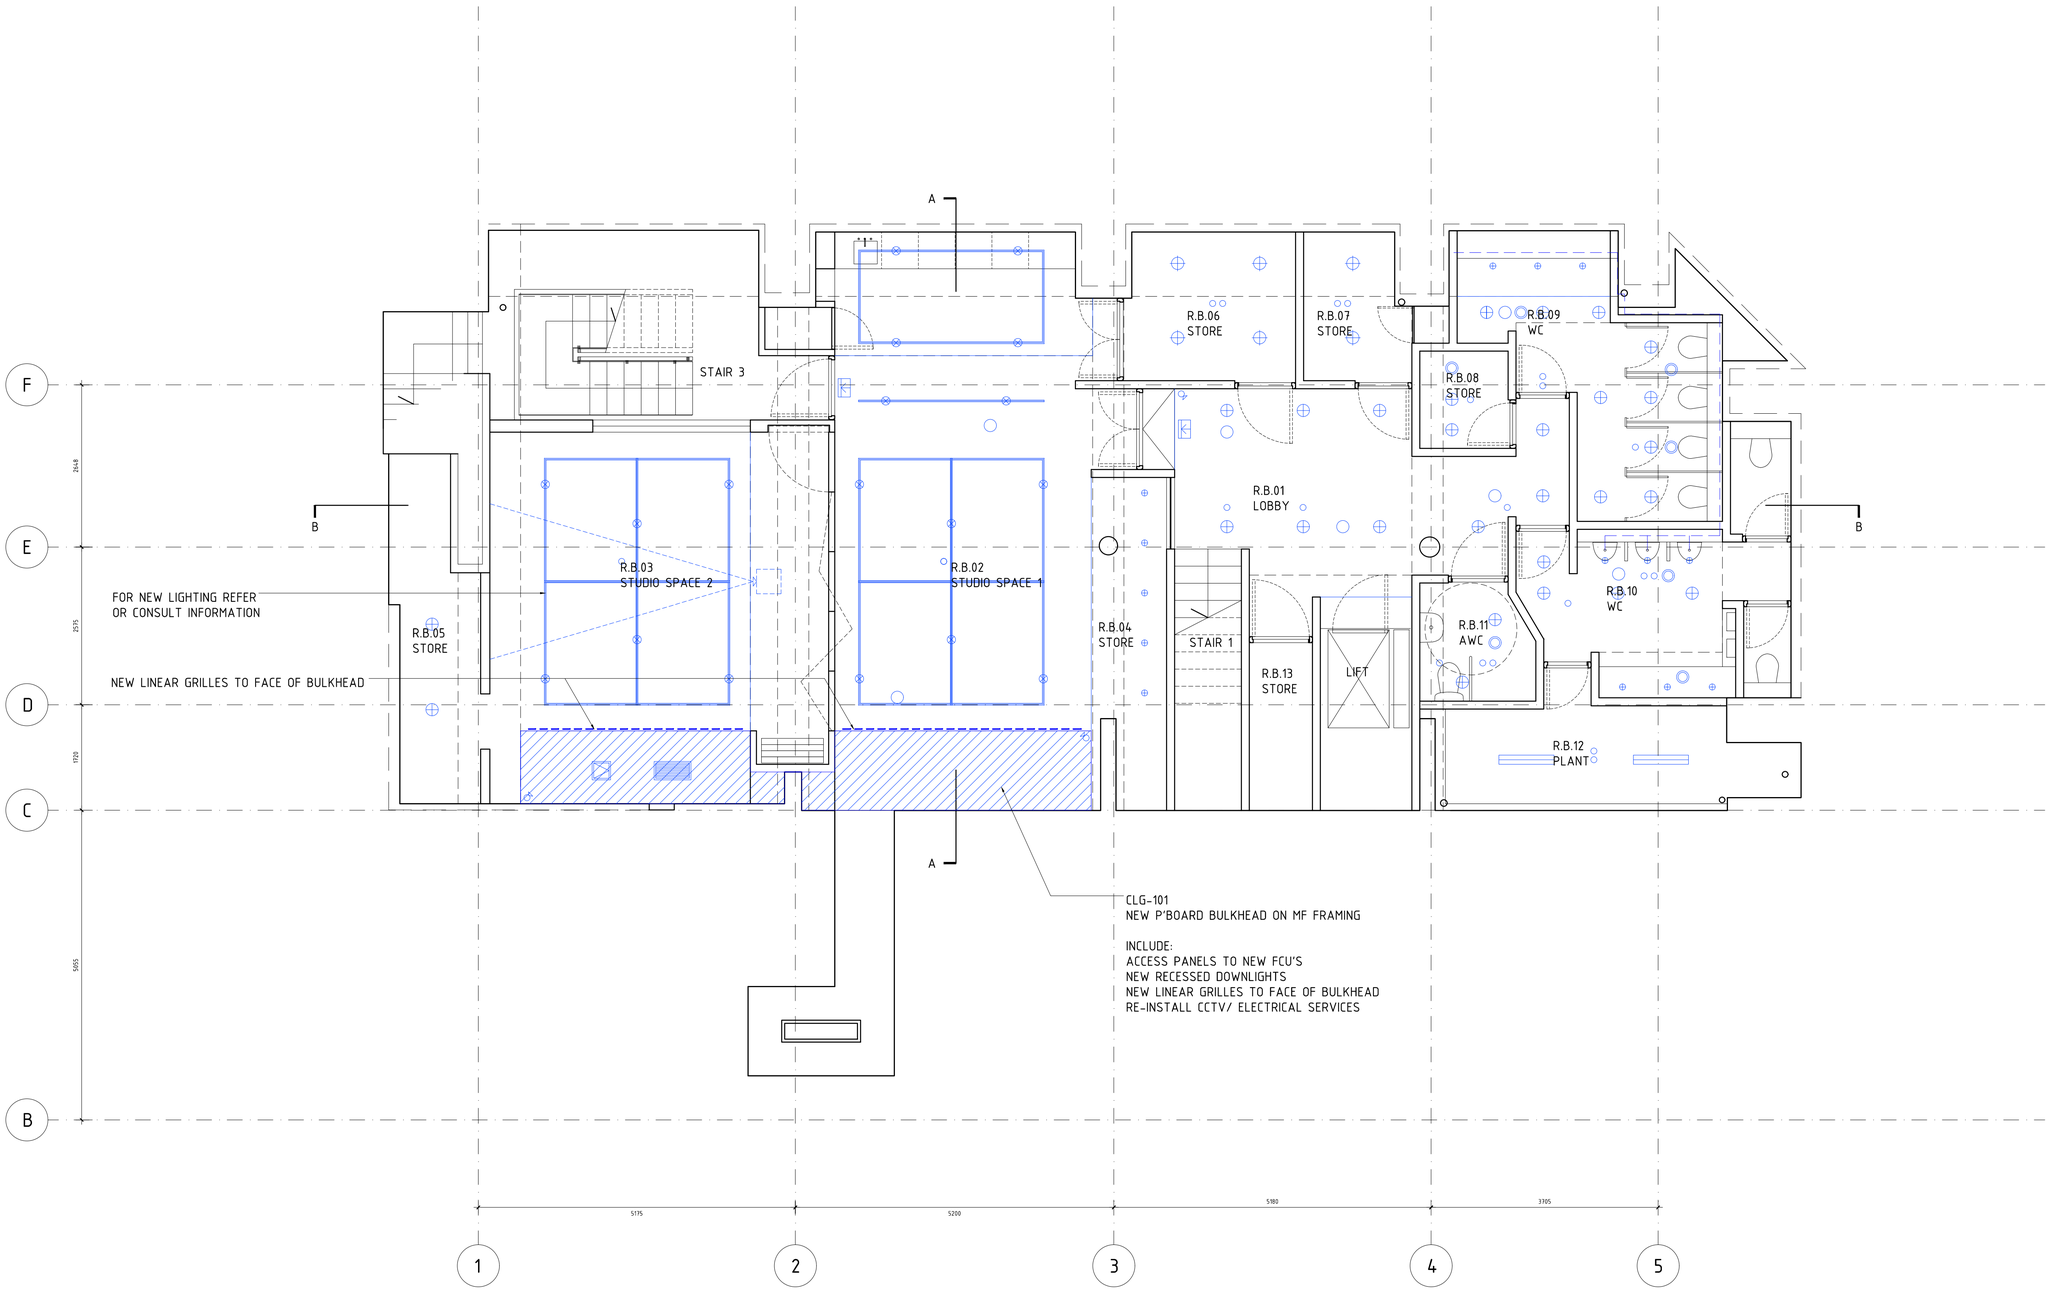


© London Studio Architecture Ltd

GENERAL NOTES

This drawing is for information only
Do not scale from drawing
All dimensions & levels to be checked on site
Any discrepancies to be reported to the Architect

DRAWING NOTES

ALL LAYOUTS & DIMENSIONS BASED ON EXISTING DRAWINGS

REFER TO CONSULTANT INFORMATION FOR;
- STRUCTURAL ENGINEERING
- UTILITIES
- MEP SERVICES
- SECURITY SYSTEMS
- IT & COMMS

NEW ELEMENT

revision notes	date
-	-

LONDON STUDIO ARCHITECTURE
07788 788198
www.londonstudioarchitecture.com

project
ESEA CONTEMPORARY

title
PROPOSED REFLECTED CEILING PLAN BASEMENT

status
FOR INFORMATION

scale	date
1:50@A1/1:100@A3	01.Jun.2026

dwg. no.	rev.
LSA/079/PA/P/4512	-