
All dimensions are to be checked on site, any discrepancies are to be reported to the Architect before work commences. Do not scale from this drawing.

This drawing is to be read in conjunction with all relevant consultants and specialists drawings / documents, any discrepancies are to be reported to the Architect before the affected work commences.


All structural components shown are indicative only. Details / calculations of structural members are to be provided by the Structural Engineer.

This drawing is copyright.


A	First Issue	31/08/2023
B	Amendments following the meeting with client on 27/10/2023	13/11/2023
C	Amendments following clients' comments received on 18/07/2024	07/08/2024

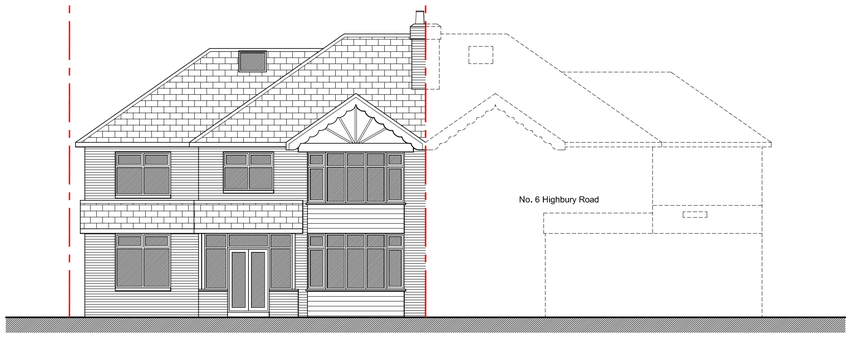


Proposed Highbury Road Elevation 1:100

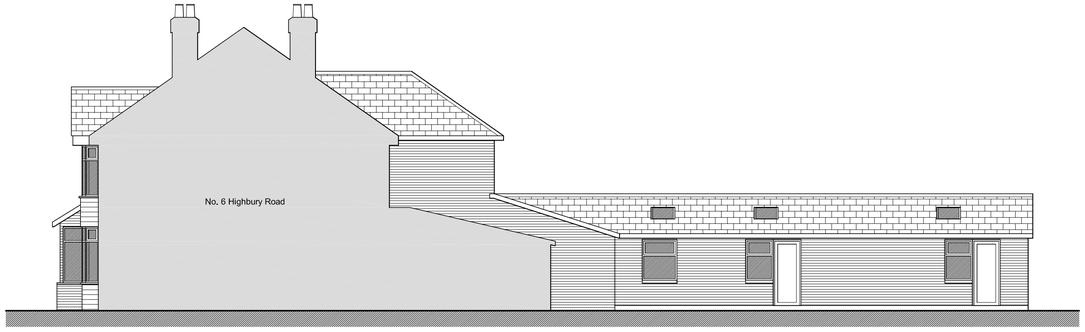


Proposed South Elevation 1:100

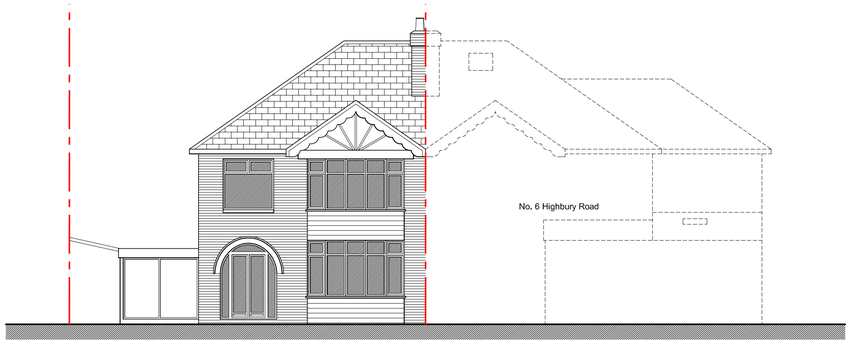


Existing Highbury Road Elevation 1:100

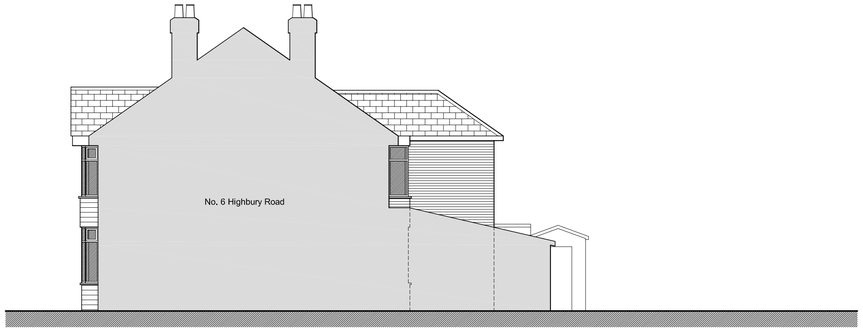


Existing South Elevation 1:100

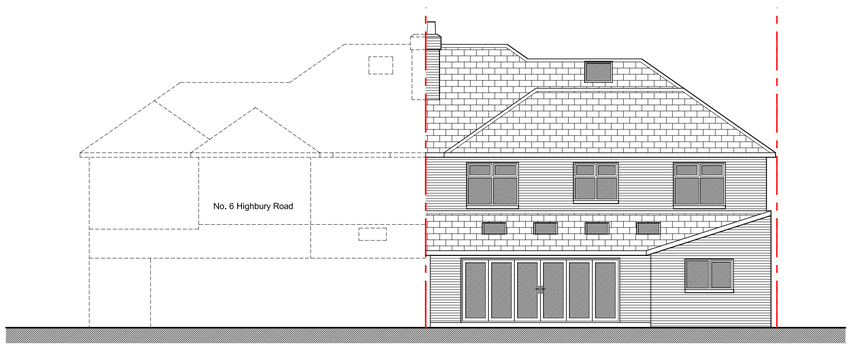


Proposed Rear Elevation 1:100

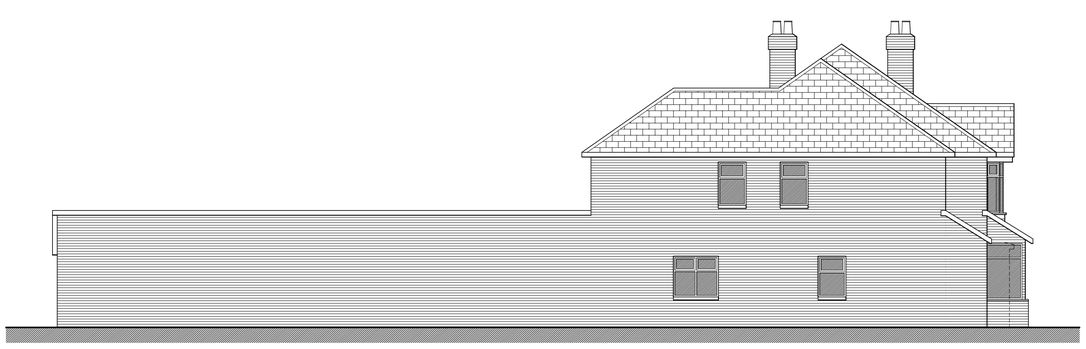

Proposed North Elevation 1:100

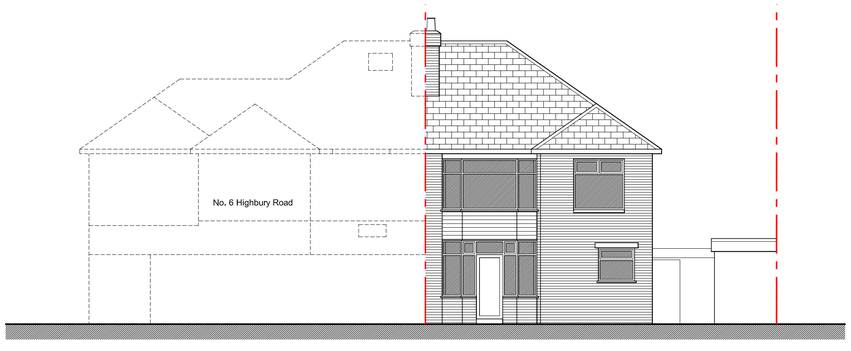

Existing Rear Elevation 1:100

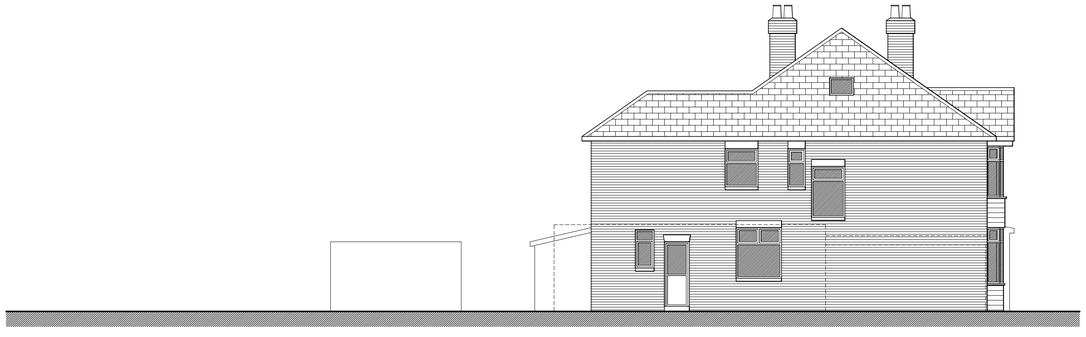

Existing North Elevation 1:100

Tang & Associates Ltd
Chartered Architects

Tel : 0161 877 9587
e-mail: barrytang@tangassociates.co.uk

10/F, 1 City Approach, Albert Street,
Eccles,
Manchester, M30 0BG, UK

Client:
Mr. Suhail & Ms. Chowdhary

Project:
8 Highbury Road, Manchester M16 8PT

Drawing Title:
Existing & Proposed Elevations

Scale: 1:100 @ A1

Date: August 2023

Drawing No: 9836/121

Revision: C