
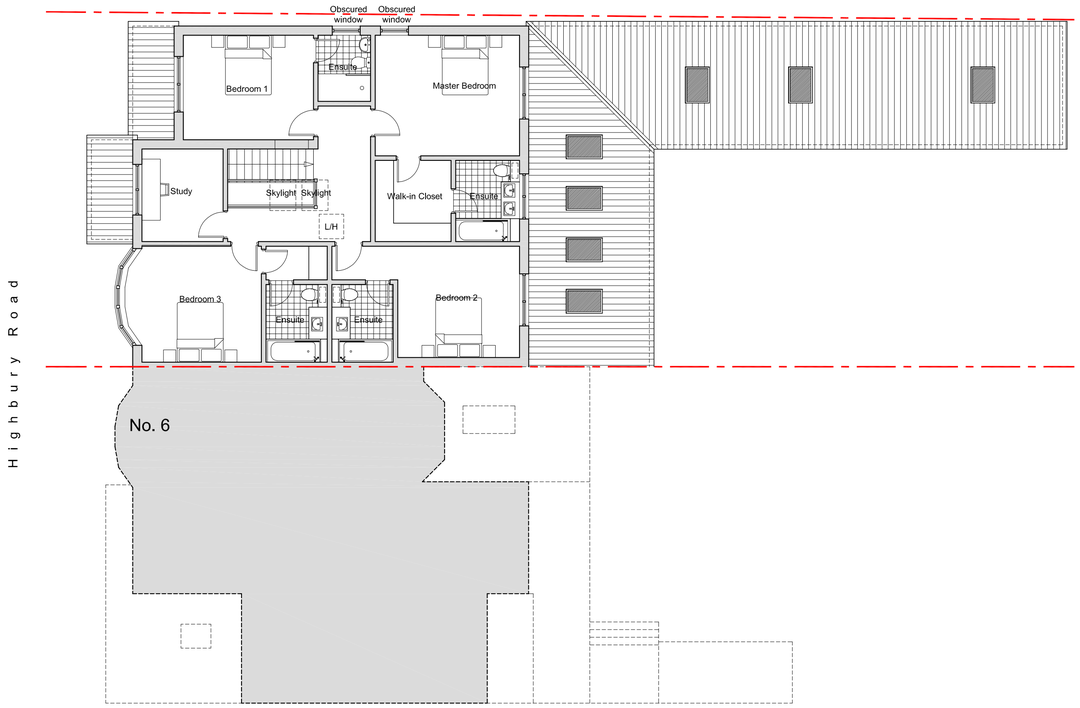


Proposed 1/F Plan 1:100

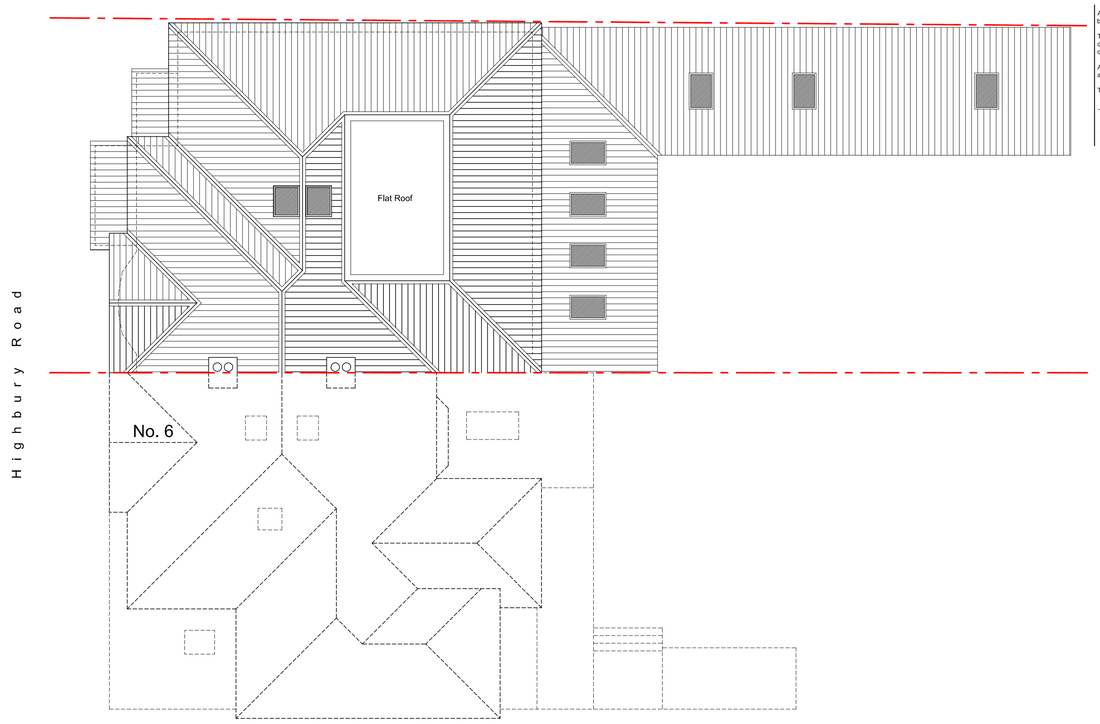

Proposed Roof Plan 1:100


All dimensions are to be checked on site, any discrepancies are to be reported to the Architect before work commences. Do not scale from this drawing.

This drawing is to be read in conjunction with all relevant consultants and specialists drawings / documents, any discrepancies are to be reported to the Architect before the affected work commences.

All structural components shown are indicative only. Details / calculations of structural members are to be provided by the Structural Engineer.

This drawing is copyright.


A	First Issue	23/08/2023
B	General Amendments	31/08/2023
C	Amendments following the meeting with client on 27/10/2023	13/11/2023
D	Amendments following clients' comments received on 18/07/2024	07/08/2024

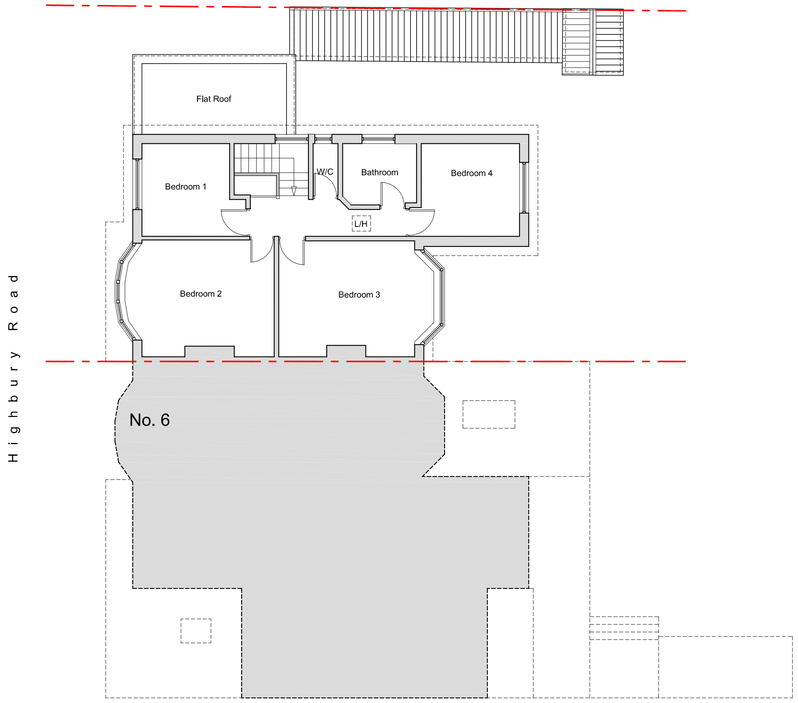

Existing 1/F Plan 1:100

Scale Bar 1:100

0 5 10m

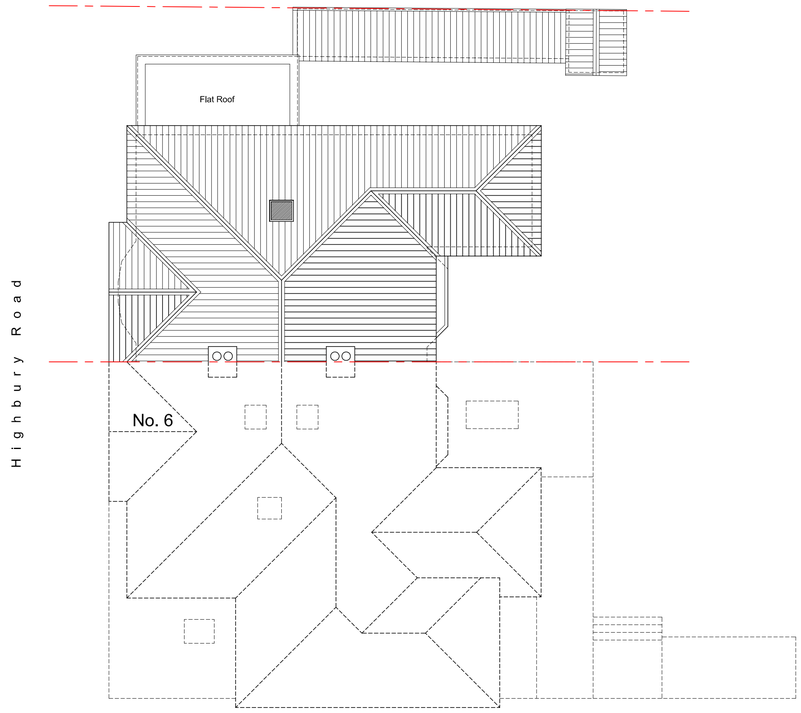

Existing Roof Plan 1:100

Tang & Associates Ltd
Chartered Architects

Tel : 0161 877 9587
e-mail: barrytang@tangassociates.co.uk

10/F, 1 City Approach, Albert Street,
Eccles,
Manchester, M30 0BG, UK

Client:
Mr. Suhail & Ms. Chowdhary

Project:
8 Highbury Road, Manchester M16 8PT

Drawing Title:
Existing & Proposed 1/F and Roof Plans

Scale: 1:100 @ A1

Date: August 2023

Drawing No: 9836/112

Revision: D