

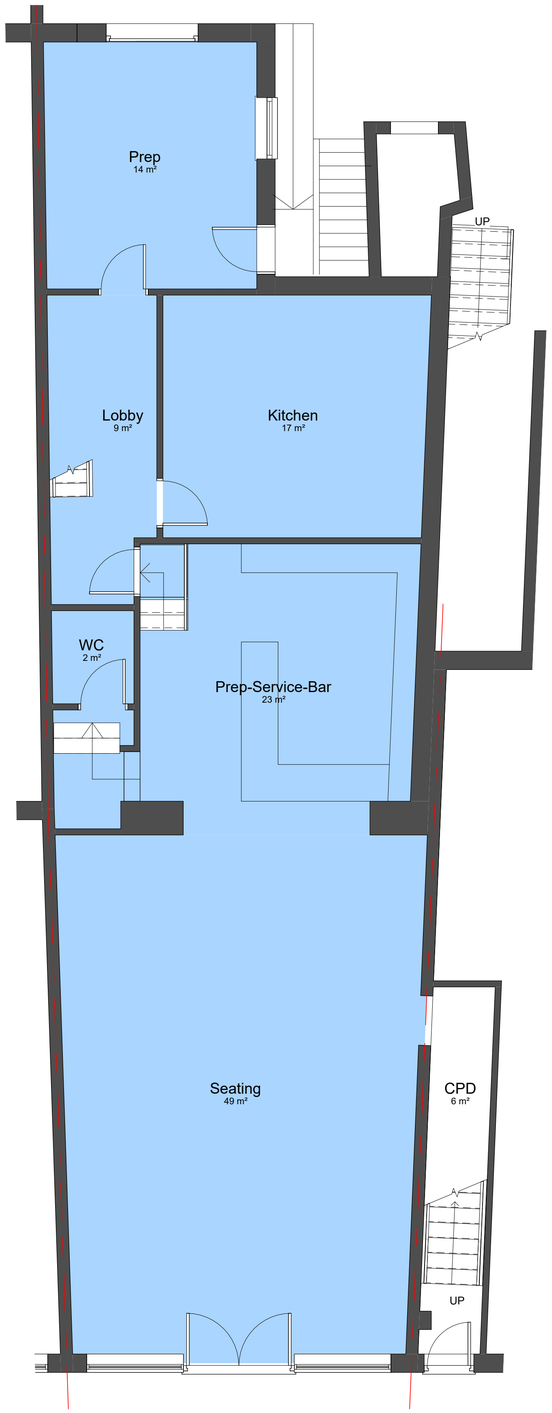



00-E-Ground Floor
1 : 50

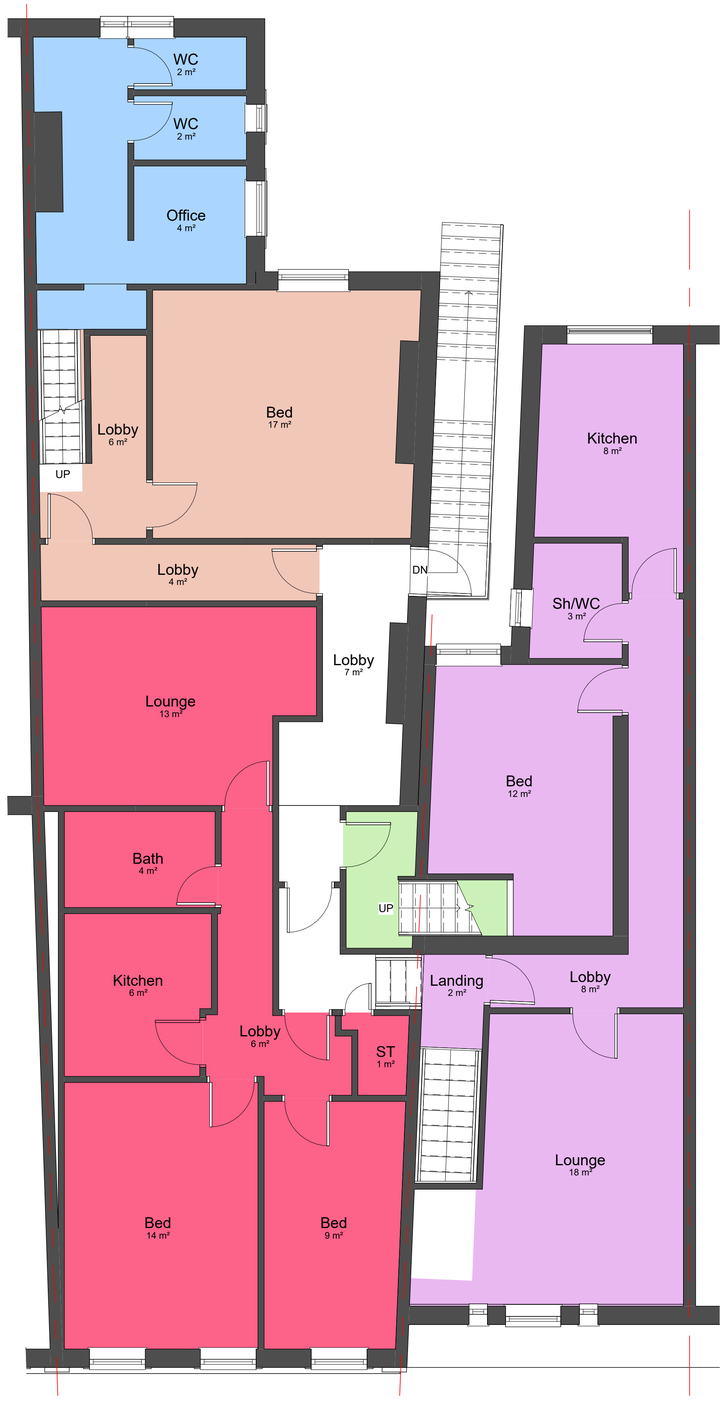

01-E-First Floor
1 : 50

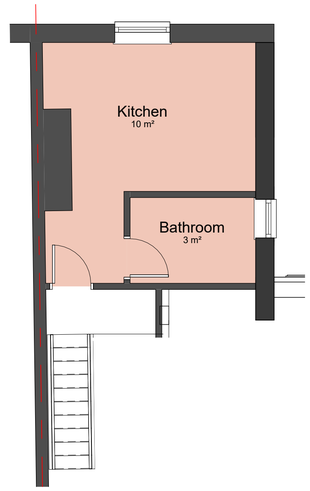

03-E-Second Floor
1 : 50

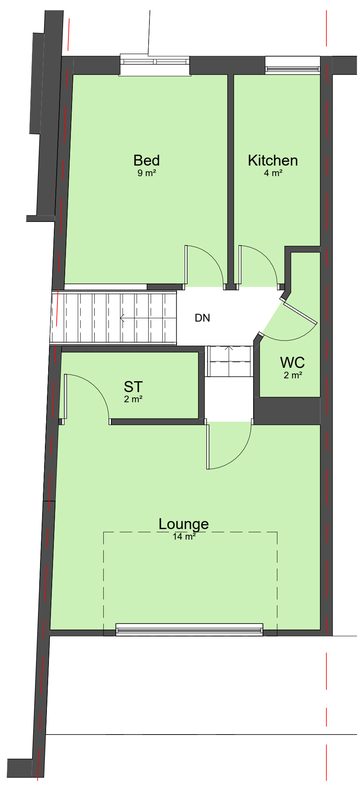

02-E-Loft
1 : 50

COPYRIGHT © ALL RIGHTS RESERVED BY VIKAS ALYAS LTD. DO NOT SCALE FROM DRAWING. DRAWING INDICATES DESIGN INTENT ONLY. REPORT ANY DISCREPANCIES TO CLIENT / VA LTD. NOT TO BE USED FOR CONSTRUCTION UNLESS STATED SO. TO BE READ IN CONJUCTION WITH OTHER DRAWINGS OR SPECIFICATION WHERE PROVIDED.

By Department Legend

- Flat 1
- Flat 2
- Flat 3
- Flat 4
- Unit 1

ARCHITEK
BUILDING DESIGN CONSULTANCY

0161 511 8479
vikas@architek.uk
916 Stockport Road, Levenshulme,
Manchester, M19 3AB

Rev	Description	Date
P1	Issue to Planning	24.06.2026

CLIENT

BISKITS DINER LTD

PURPOSE OF ISSUE
PLANNING

Manchester City Council

ADDRESS
478 Wilmslow Rd, Withington,
Manchester M20 3BG

PROJECT

Loft conversion, Single storey rear extension, signage alterations, change of use of flat to commercial use in connection with current ground floor use. Internal alterations

TITLE
Existing Floor Plans

DRAWN BY	CHECKED BY	DATE
NM	VA	18/06/2026

SCALE (@ A1)	PROJECT NUMBER
1 : 50	

DRAWING NUMBER	REV
A101	P1