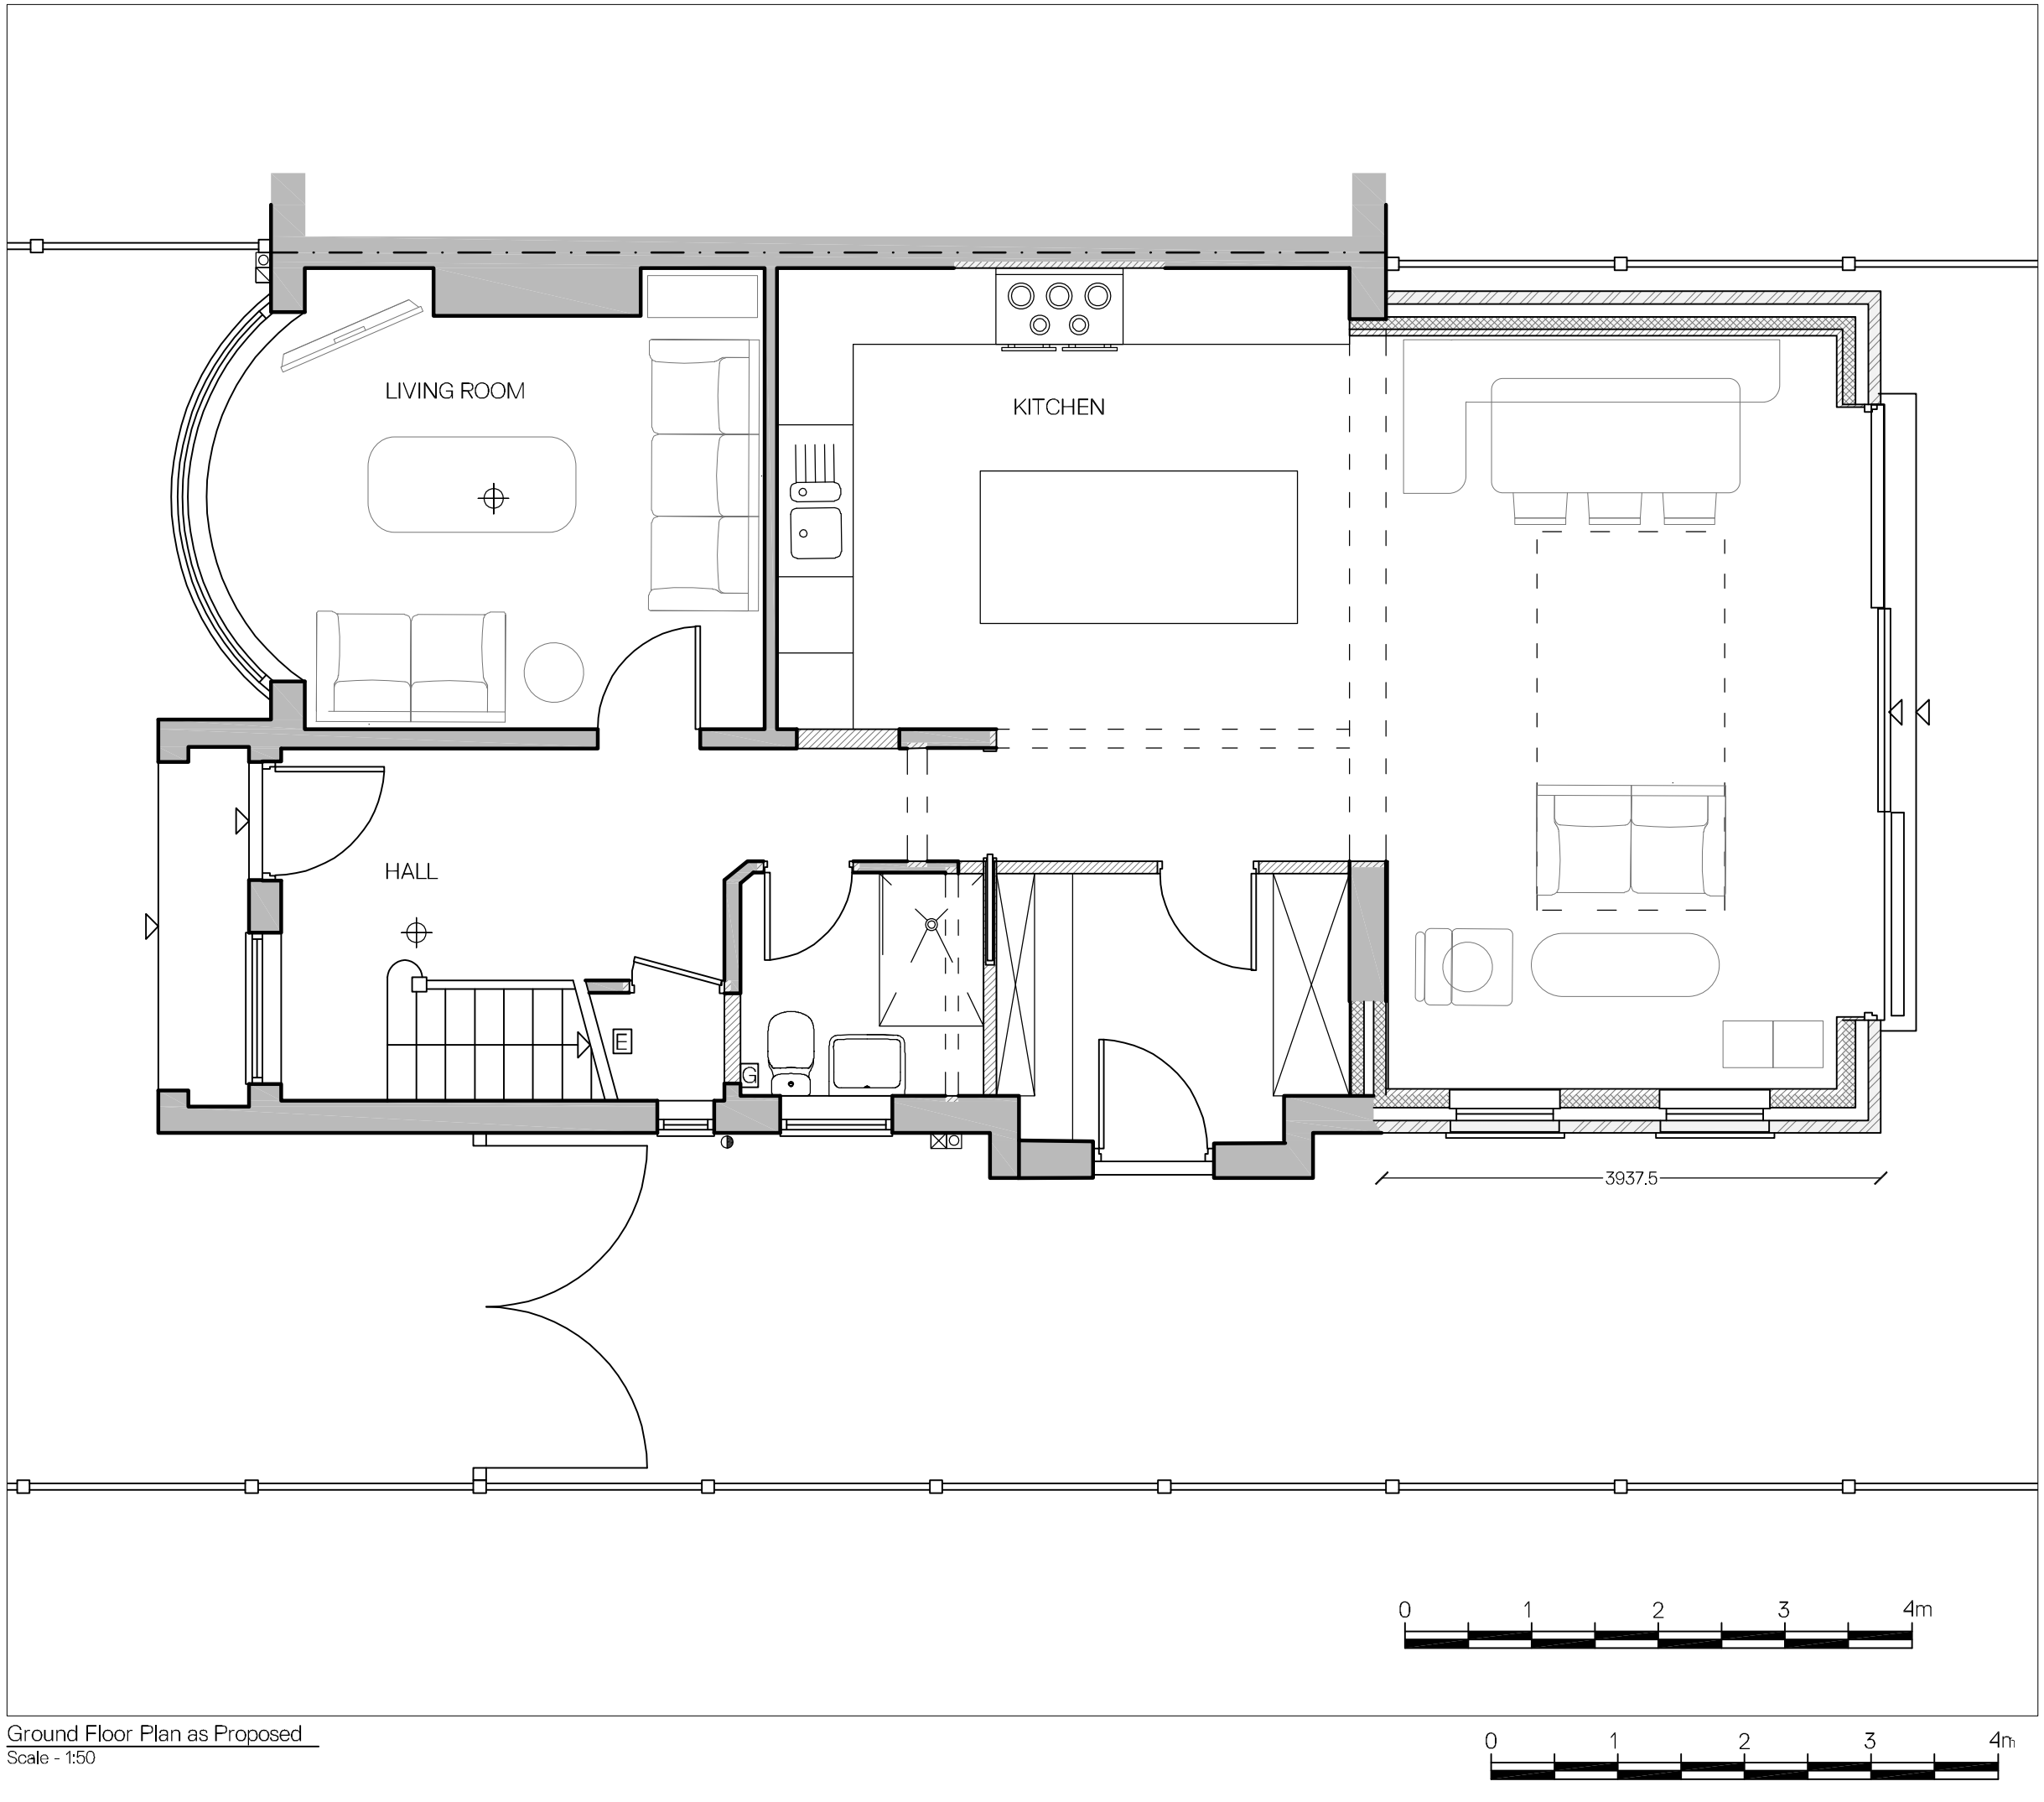


Ground Floor Plan as Proposed
Scale - 1:50

0 1 2 3 4m

NOTES

Drawings are to be used for obtaining planning permission & building regulations approval only. All measurements to be checked on site. Approved drawings are to be read in conjunction with the written specification. Any discrepancies within the project documentation are to be reported to this Practice for resolution.

REVISIONS

Minor alterations to Client request.

10 Abberton Road
Didsbury
Manchester
M20 1HU

PROJECT: Single Storey Rear Extension & Internal Alterations

SHEET

DRAWING: Ground Floor Plan as Proposed

SCALE 1:50 @ A3

DATE: JULY 2026