


Front Elevation as Proposed
Scale - 1:100



Side Elevation as Proposed
Scale - 1:100



Rear Elevation as Proposed
Scale - 1:100

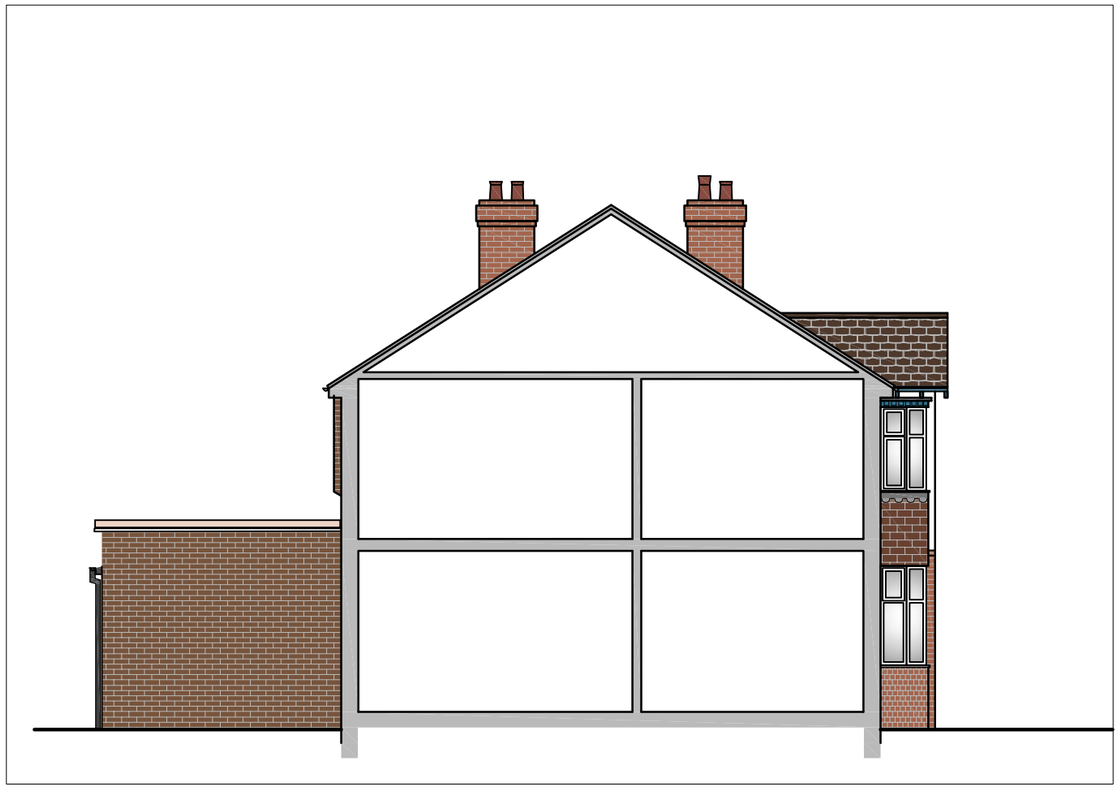

Side Elevation as Proposed
Scale - 1:100

0 5 10m

NOTES

Drawings are to be used for obtaining planning permission & building regulations approval only. All measurements to be checked on site. Approved drawings are to be read in conjunction with the written specification. Any discrepancies within the project documentation are to be reported to this Practice for resolution.
© AG Architectural Solutions Ltd.
Note that the 'Party Wall etc. Act 1996' should be considered prior to the commencement of work.

REVISIONS

Minor alterations to Client request.

10 Abberton Road
Didsbury
Manchester
M20 1HU

PROJECT: Single Storey Rear Extension & Internal Alterations

SHEET 8

DRAWING: Elevations as Proposed

SCALE 1:100 @ A3

DRAWING NO.:

DATE