




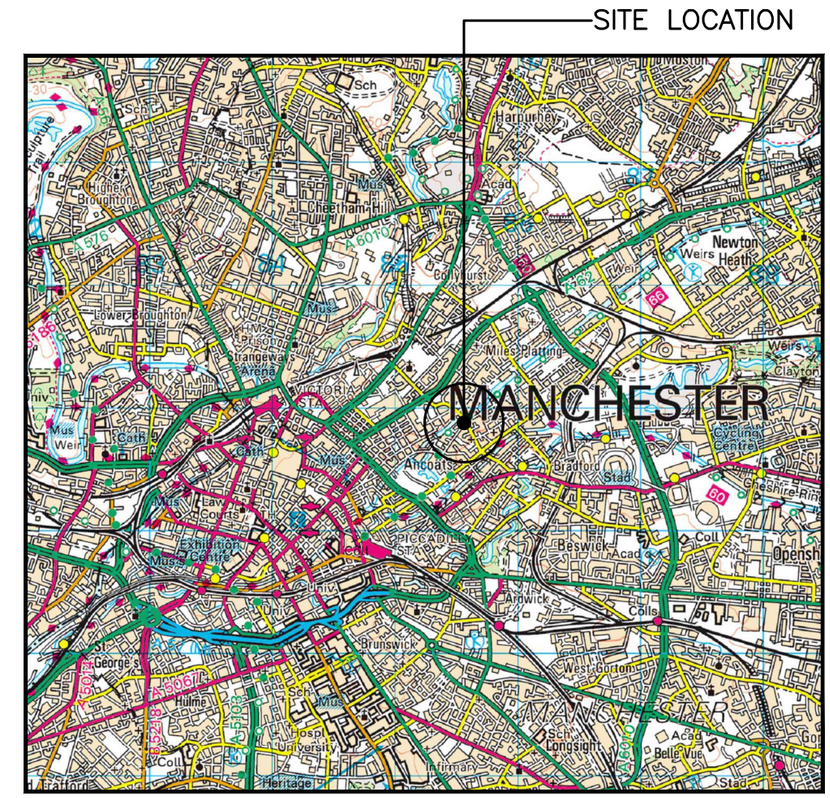

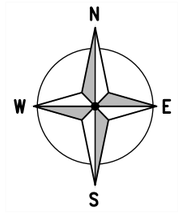

SITE LOCATION
(Scale 1:50000)

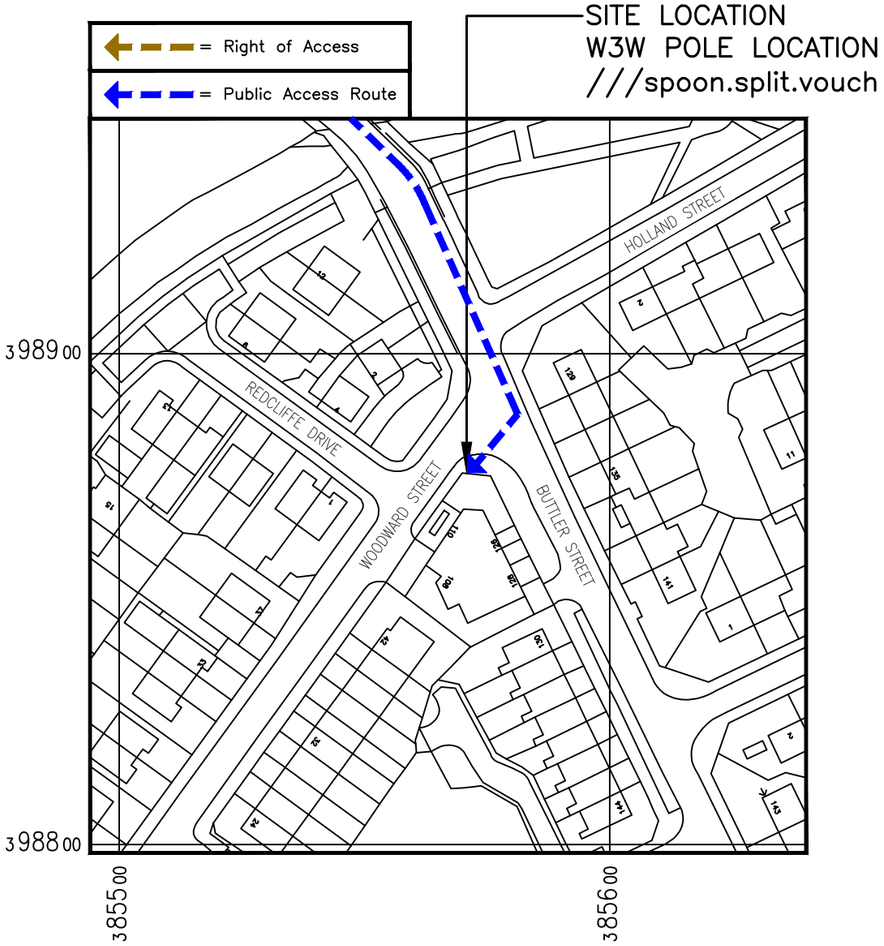

SITE PHOTOGRAPH

DETAILED SITE LOCATION
(Scale 1:1250)

0 25m 50m 75m

1:1250

ALL DIMENSIONS ARE IN mm UNLESS NOTED OTHERWISE

N.G.R	E: 385573	N: 398879	

DIRECTIONS TO SITE:

HEADING WEST ON THE M62 AT JUNCTION 18, TAKE THE M60 EXIT AND TALE A SLIGHT LEFT ONTO THE SLIP ROAD TO RING ROAD(E), CONTINUE ON THE M60 AND AT JUNCTION 20 TAKE THE A664 EXIT TO MIDDLETON/BLACKLEY. USE THE RIGHT LANE TO TAKE THE SLIP ROAD TO ALKRINGTON INTERCHANGE. USE ANY LANE TO TURN RIGHT ONTO ALKRINGTON INTERCHANGE AND CONTINUE TO FOLLOW ROCHDALE ROAD. TURN LEFT ONTO COLLYHURST STREET AND TURN RIGHT ONTO OLDHAM ROAD. TURN LEFT ONTO BUTLER STREET AND SITE LOCATION IS ON THE RIGHT HAND SIDE JUST AFTER JUNCTION WITH WOODWARD STREET.

REV	MODIFICATION	BY	CH	DATE
1A	PLANNING ISSUE	VHC	PD	11.06.26

CLUTTONS

Obelisk.

cornerstone

Cell Name	Opt.
BUTLER STREET SW	–

Cell ID No

CSID	– VF	– VMO2
30988000	59378_0	–
Project No.	– TM Cell ID	– N/A
–	–	–

Site Address / Contact Details

126 BUTLER STREET
ANCOATS
MANCHESTER
GREATER MANCHESTER
M4 7JJ

Drawing Title: SITE LOCATION MAPS

Purpose of issue: PLANNING — Dwg Rev: 1A

Drawing Number: 100

Surveyed By: JG — Original Sheet Size: A3 — Pack Issue: 1A

Drawn:	Date:	Checked:	Date:
VHC	11.06.26	PD	11.06.26



EXISTING SITE PLAN

(1:200)

ALL DIMENSIONS ARE IN mm UNLESS NOTED OTHERWISE

N.G.R | E: 385573 | N: 398879

NOTES:

REV	MODIFICATION	BY	CH	DATE
1A	PLANNING ISSUE	VHC	PD	11.06.26

CLUTTONS

Obelisk.

cornerstone

Cell Name	Opt.
BUTLER STREET SW	–

Cell ID No

CSID	– VF	– VMO2
30988000	59378_0	–
Project No.	– TM Cell ID	– N/A
–	–	–

Site Address / Contact Details

126 BUTLER STREET
ANCOATS
MANCHESTER
GREATER MANCHESTER
M4 7JJ

Drawing Title: EXISTING SITE PLAN

Purpose of issue: PLANNING — Dwg Rev: 1A

Drawing Number: 200

Surveyed By: JG | Original Sheet Size: A3 | Pack Issue: 1A

Drawn: VHC | Date: 11.06.26 | Checked: PD | Date: 11.06.26

SDNT0005 Version 3.3



PROPOSED SITE PLAN

(1:200)

ALL DIMENSIONS ARE IN mm UNLESS NOTED OTHERWISE

N.G.R | E: 385573 | N: 398879

NOTES:

Temporary installation for a period of 3 years

REV	MODIFICATION	BY	CH	DATE
1A	PLANNING ISSUE	VHC	PD	11.06.26

CLUTTONS

Obelisk.

cornerstone

Cell Name	Opt.
BUTLER STREET SW	–

Cell ID No

CSID	–	VF	–	VMO2
30988000		59378_0		–
Project No.	–	TM Cell ID	–	N/A
–		–		–

Site Address / Contact Details

126 BUTLER STREET
ANCOATS
MANCHESTER
GREATER MANCHESTER
M4 7JJ

Drawing Title: PROPOSED SITE PLAN

Purpose of issue: PLANNING — Dwg Rev: 1A

Drawing Number: 201

Surveyed By:	Original Sheet Size:	Pack Issue:
JG	A3	1A

Drawn:	Date:	Checked:	Date:
VHC	11.06.26	PD	11.06.26

ALL DIMENSIONS ARE IN mm UNLESS NOTED OTHERWISE

N.G.R | E: 385573 | N: 398879

NOTES:

REV	MODIFICATION	BY	CH	DATE
1A	PLANNING ISSUE	VHC	PD	11.06.26

CLUTTONS

Obelisk.

cornerstone

Cell Name		Opt.
BUTLER STREET SW		–

Cell ID No

CSID	– VF	– VMO2
30988000	59378_0	–
Project No.	– TM Cell ID	– N/A
–	–	–

Site Address / Contact Details

126 BUTLER STREET
ANCOATS
MANCHESTER
GREATER MANCHESTER
M4 7JJ

Drawing Title:
EXISTING SITE ELEVATION

Purpose of issue:	Dwg Rev:
PLANNING	1A


Drawing Number:				
300				1A
Surveyed By: JG		Original Sheet Size: A3		Pack Issue:
Drawn: VHC	Date: 11.06.26	Checked: PD	Date: 11.06.26	1A



EXISTING SITE NORTH EAST ELEVATION
(1:200)

4m 0 4m 8m 12m 16m 20m
1:200

SDNT0005 Version 3.3

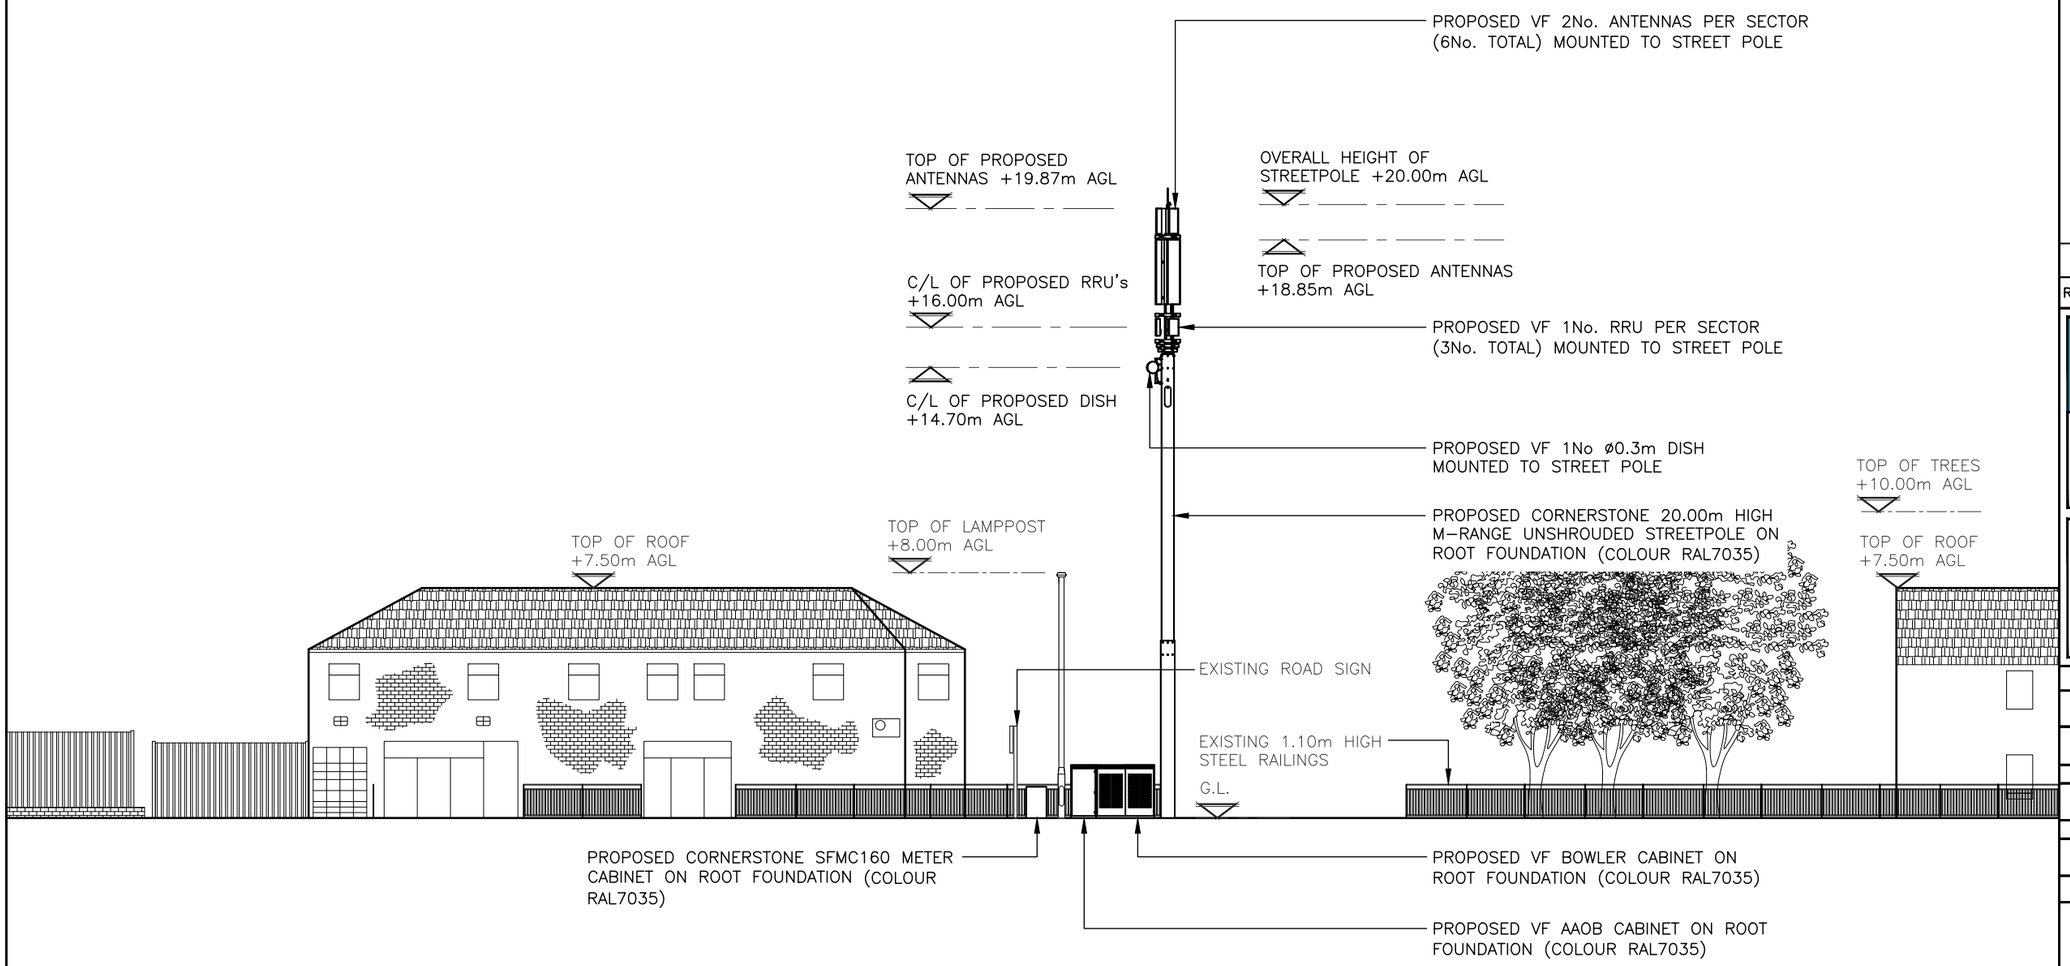

PROPOSED SITE NORTH EAST ELEVATION

(1:200)

4m 0 4m 8m 12m 16m 20m

1:200

ALL DIMENSIONS ARE IN mm UNLESS NOTED OTHERWISE

N.G.R | E: 385573 N: 398879

NOTES:

Temporary instalation for a period of 3 years

REV	MODIFICATION	BY	CH	DATE
1A	PLANNING ISSUE	VHC	PD	11.06.26

CLUTTONS

Obelisk.

cornerstone

Cell Name	Opt.
BUTLER STREET SW	–

Cell ID No

CSID	– VF	– VMO2
30988000	59378_0	–
Project No.	– TM Cell ID	– N/A
–	–	–

Site Address / Contact Details

126 BUTLER STREET
ANCOATS
MANCHESTER
GREATER MANCHESTER
M4 7JJ

Drawing Title: PROPOSED SITE ELEVATION

Purpose of issue: PLANNING — Dwg Rev:

Drawing Number: 301 — 1A

Surveyed By:	Original Sheet Size:	Pack Issue:
JG	A3	

Drawn:	Date:	Checked:	Date:	
VHC	11.06.26	PD	11.06.26	1A