


PROPOSED FLOOR PLANS - FIRST FLOOR

1 : 50

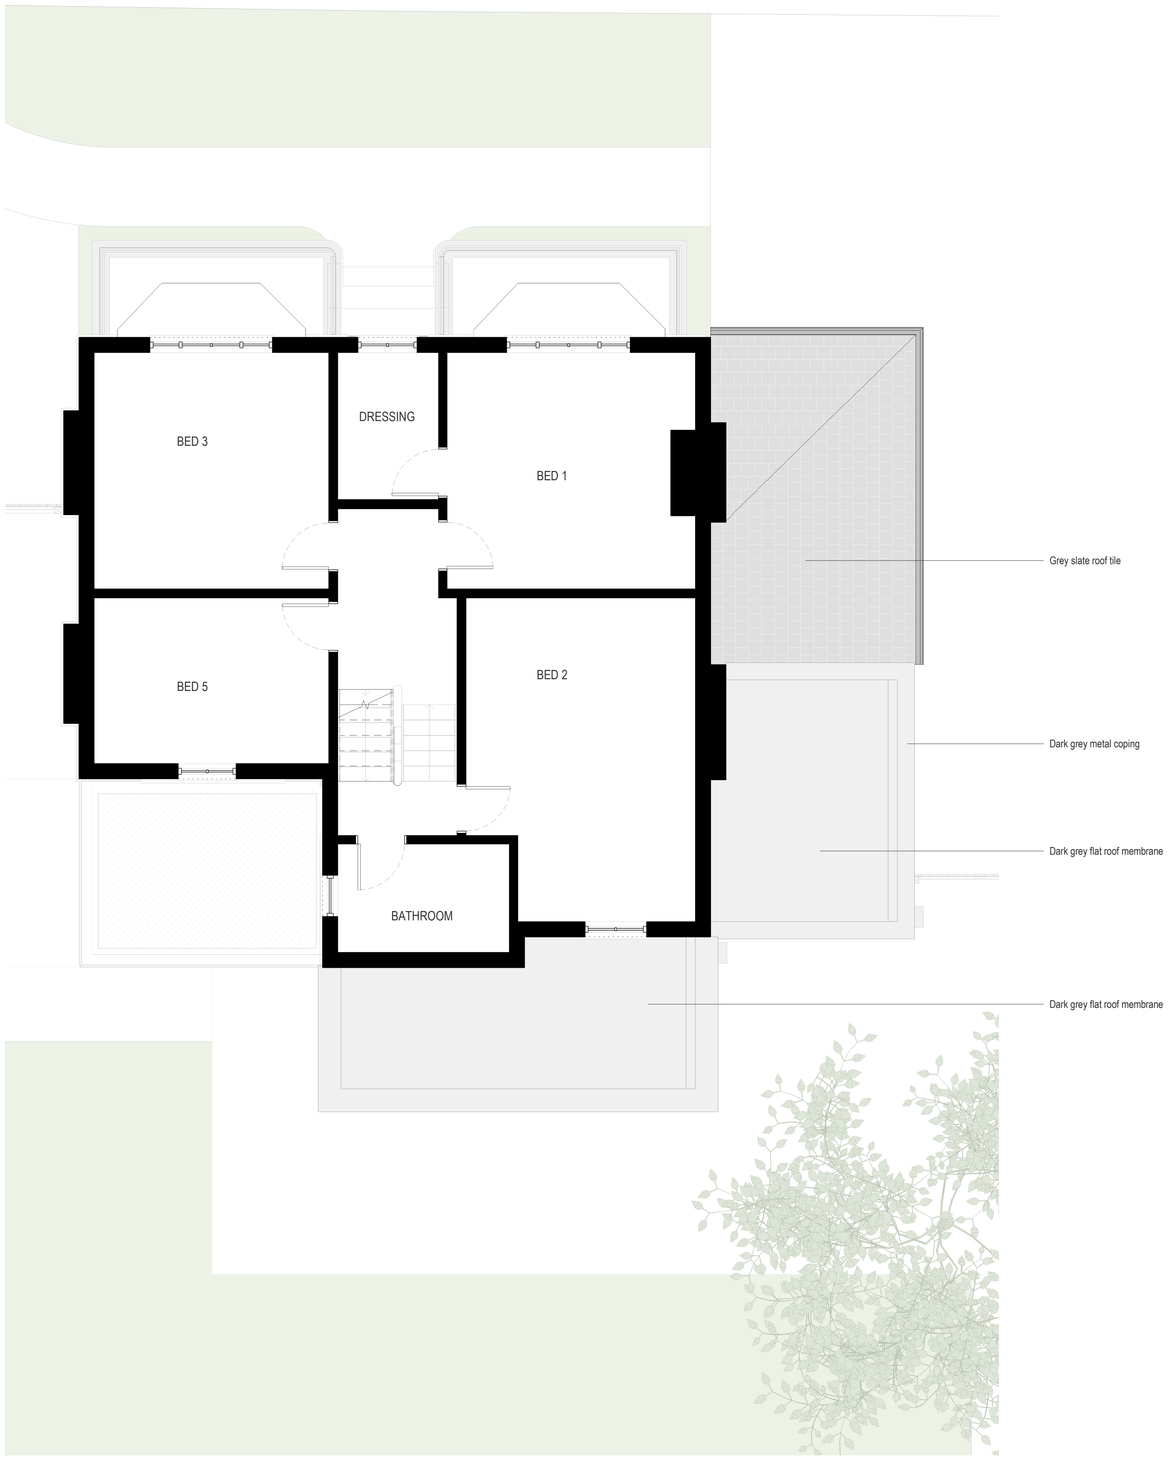

PROPOSED FLOOR PLANS - SECOND FLOOR

1 : 50

0 1 2 3

SCALE 1 : 50


20-101
01

Location Plan

North Point

GTA North Limited Copyright. Guy Taylor Associates
is a trading name of GTA North Limited.

Drawing Notes:

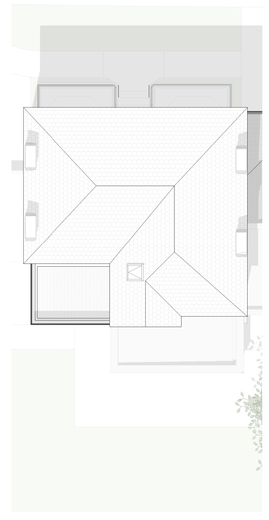

PROPOSED FLOOR PLANS - ROOF

1 : 150

Rev:	Description:	Revised By:	Issue Date:
PL01	PLANNING ISSUE	CR	23.02.2026
PL02	PLANNING ISSUE	CR	05.03.2026
PL03	PLANNING ISSUE	CR	02.07.2026

Project:
2 BURLINGTON RD
M20 4PY

Drawing Title:
PROPOSED FLOOR PLANS
2 OF 2

Scale: As indicated@A1 Original Issue Date:

Original Drawn By: AM Original Checked by: CR

Drawing Number: 26-0003-20-003 Revision: PL03

Reason For Issue:
PLANNING APPROVAL

Swan Buildings
20 Swan Street Manchester M4 5J
T: 0161 826 1042 M:07914 402 101
manchester@guytaylorassociates.co.uk
www.guytaylorassociates.co.uk

GUY TAYLOR ASSOCIATES