
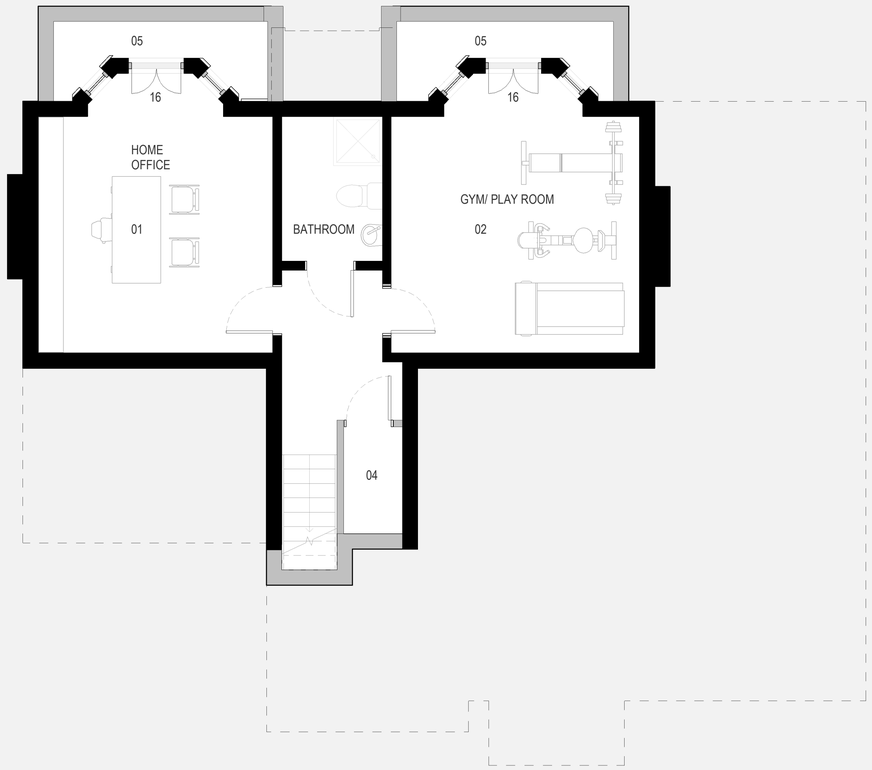


PROPOSED FLOOR PLANS - BASEMENT

1 : 50

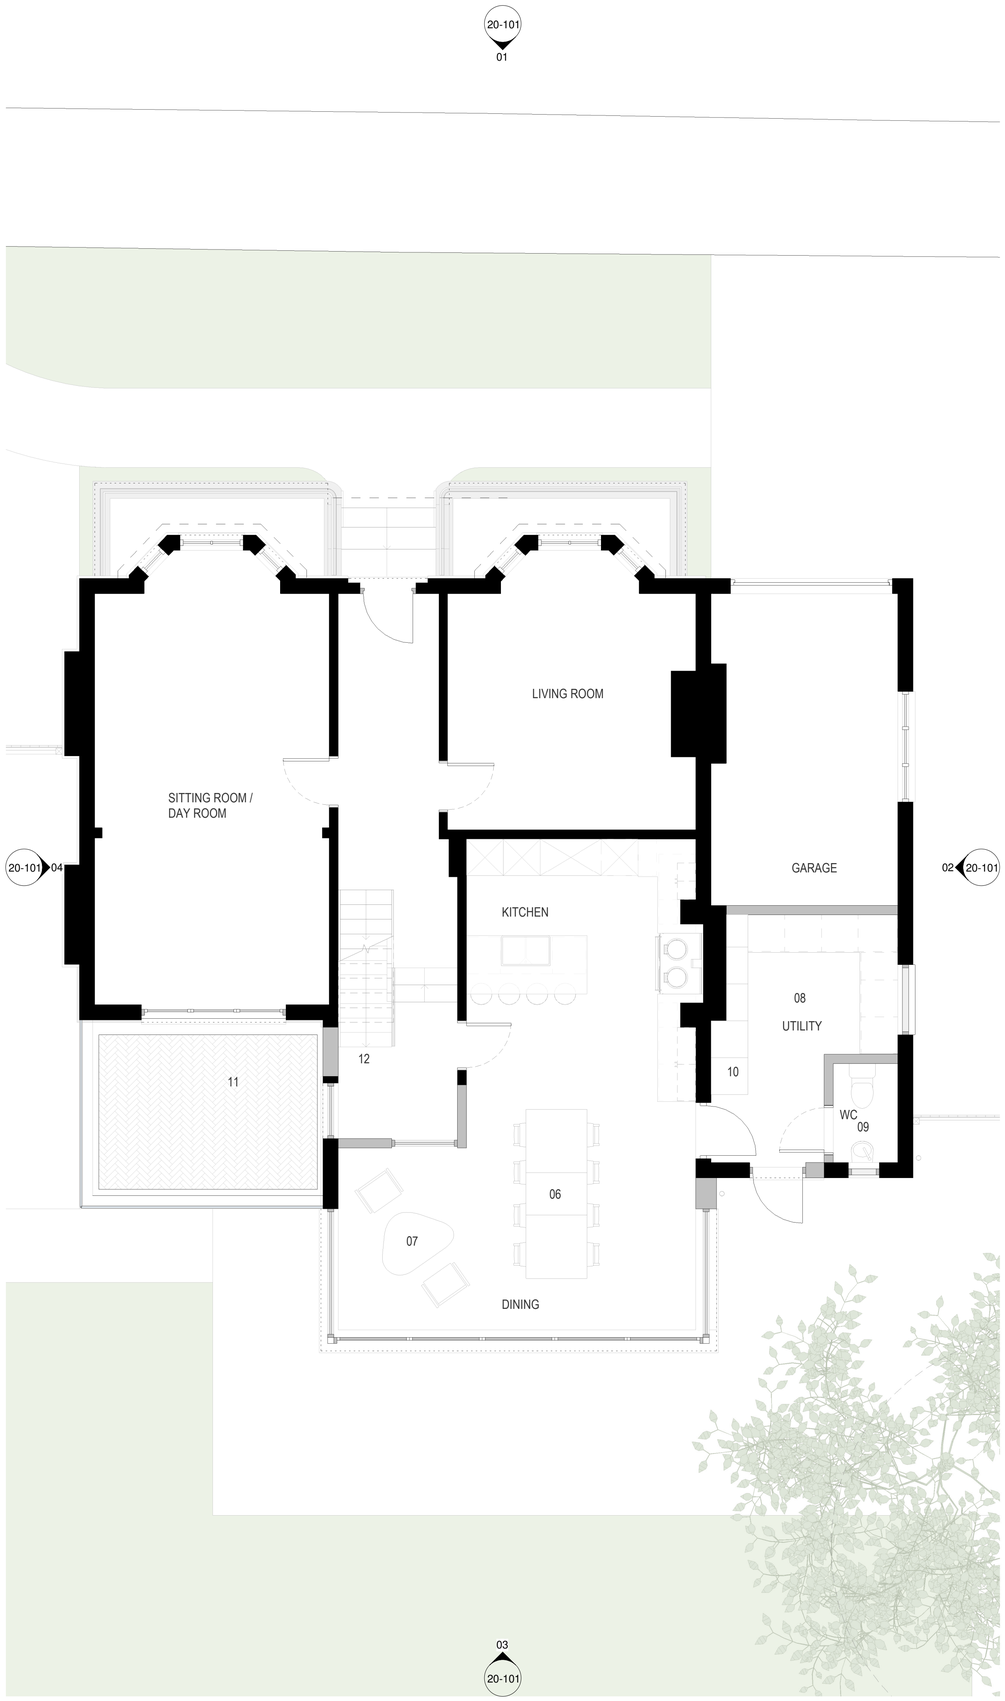

PROPOSED FLOOR PLANS - GROUND FLOOR

1 : 50

0 1 2 3

SCALE 1 : 50

Location Plan

North Point

GTA North Limited Copyright. Guy Taylor Associates
is a trading name of GTA North Limited.

Drawing Notes:

01. Office
02. Gym / Play room
03. WC
04. Storage
05. New lightwell to maximise light
06. Dining area
07. Seating area
08. Utility room
09. WC
10. Coat and shoe storage
11. External terrace
12. New staircase to basement

Rev:	Description:	Revised By:	Issue Date:
PL01	PLANNING ISSUE	CR	23.02.2026
PL02	PLANNING ISSUE	CR	05.03.2026
PL03	PLANNING ISSUE	CR	02.07.2026

Project:
2 BURLINGTON RD
M20 4PY

Drawing Title:
PROPOSED FLOOR PLANS
1 OF 2

Scale: As indicated@A1 Original Issue Date:

Original Drawn By: AM Original Checked by: CR

Drawing Number: 26-0003-20-002 Revision: PL03

Reason For Issue:
PLANNING APPROVAL

Swan Buildings
20 Swan Street Manchester M4 5J
T: 0161 826 1042 M:07914 402 101
manchester@guytaylorassociates.co.uk
www.guytaylorassociates.co.uk

GUY TAYLOR ASSOCIATES