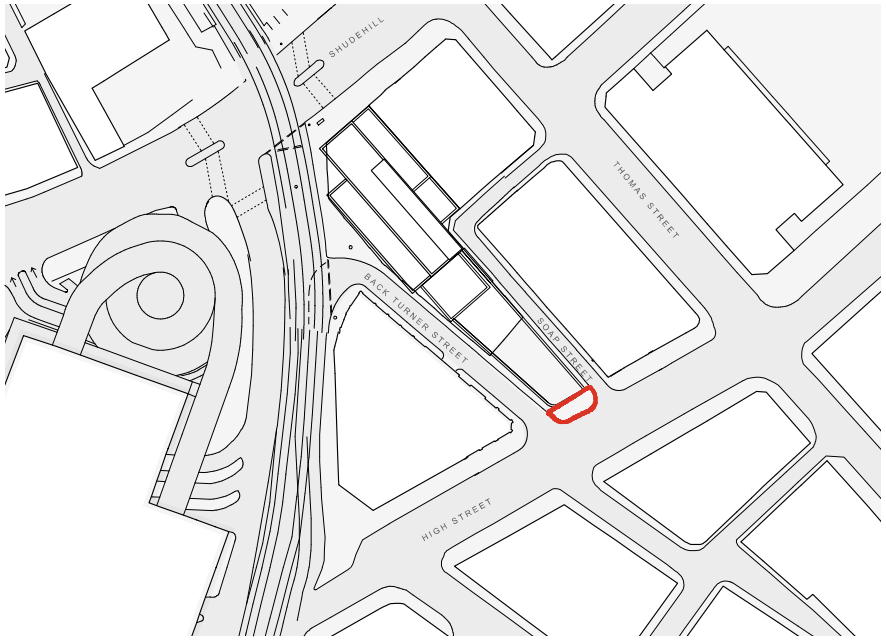


1 SITE LOCATION
Scale: 1:500

DRAWING TITLE:
SITE PLAN

KAAWA

SCALE:
VARIES@A1