




EXISTING FRONT ELEVATION
1:100

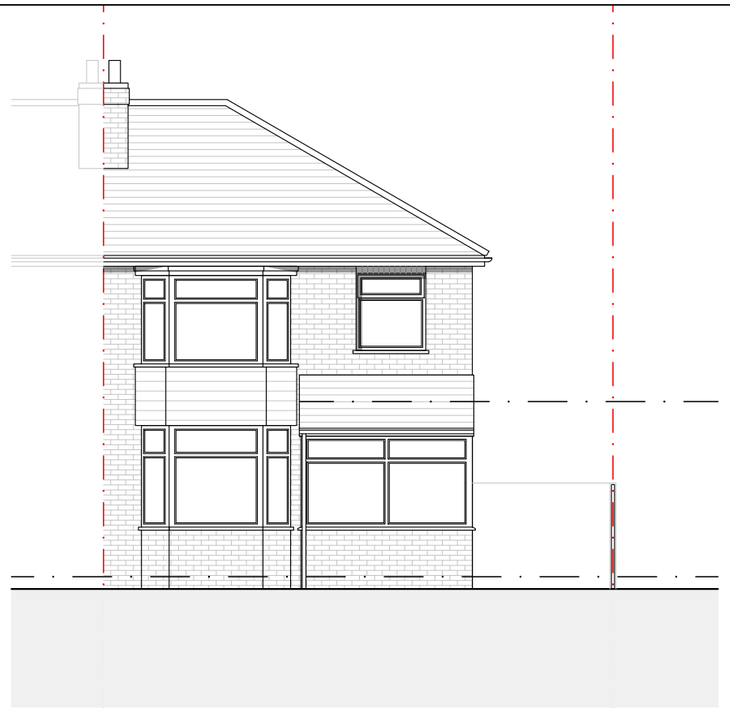


EXISTING FLANK ELEVATION
1:100

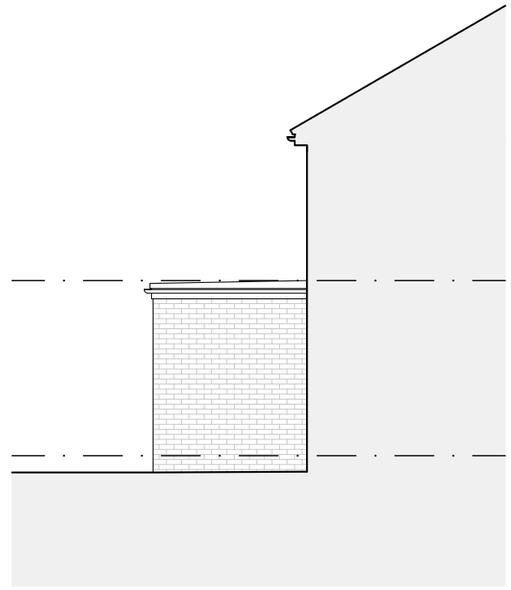

EXISTING FLANK ELEVATION
1:100

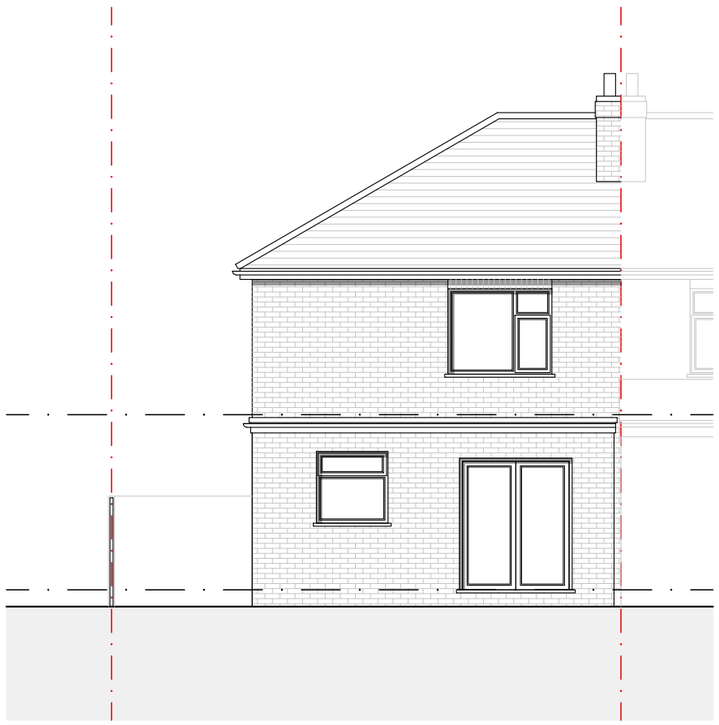

EXISTING REAR ELEVATION
1:100

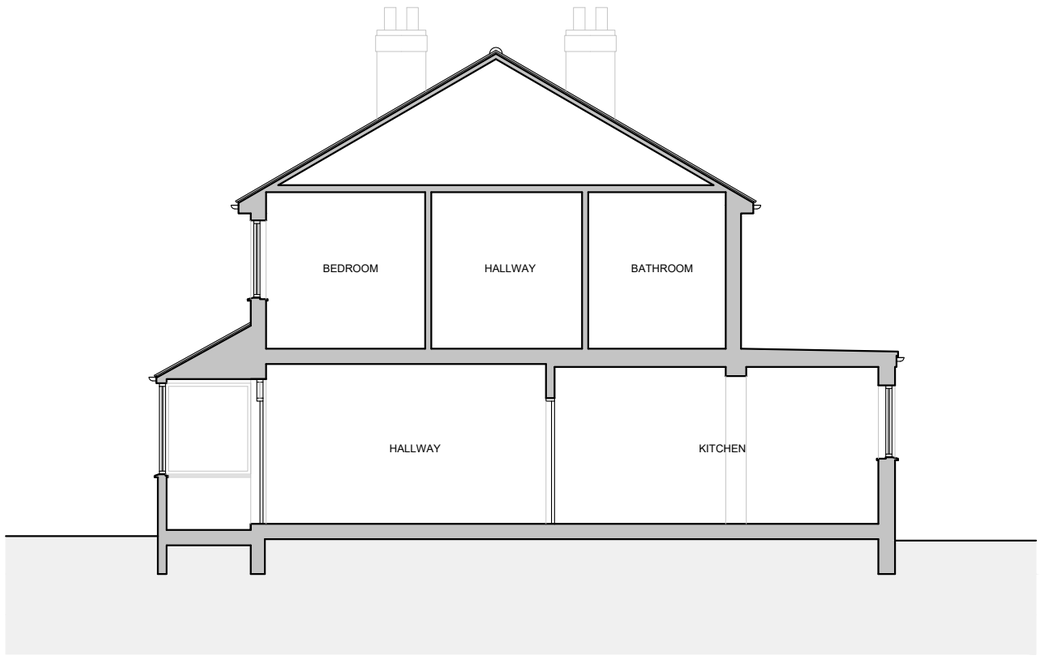

EXISTING SECTION AA
1:100

1:100 0 1m 2m 3m 4m

Issue:
PLANNING

Revision:

DSQUARE ARCHITECTS
61 Mosley Street, Manchester, M2 3HZ
0161 222 3734 | info@dsquare-architects.co.uk
www.dsquare-architects.co.uk

Client:
K. Burnett

Site:
7 Overwood Road
Manchester, M22 4JB

Title:
Existing Elevations
and Section AA

Scale: 1:100 @ A3
Date: Nov. 2024
Drawn: DD

Drg. No. 2422-03
Rev. P1