

General Notes:


1. Do not scale drawings.
2. All dimensions are in millimetres unless noted otherwise.
3. All dimensions shall be verified on site before proceeding with the work.
4. Contractor/builder to carry out their own survey work prior to quantification and construction.

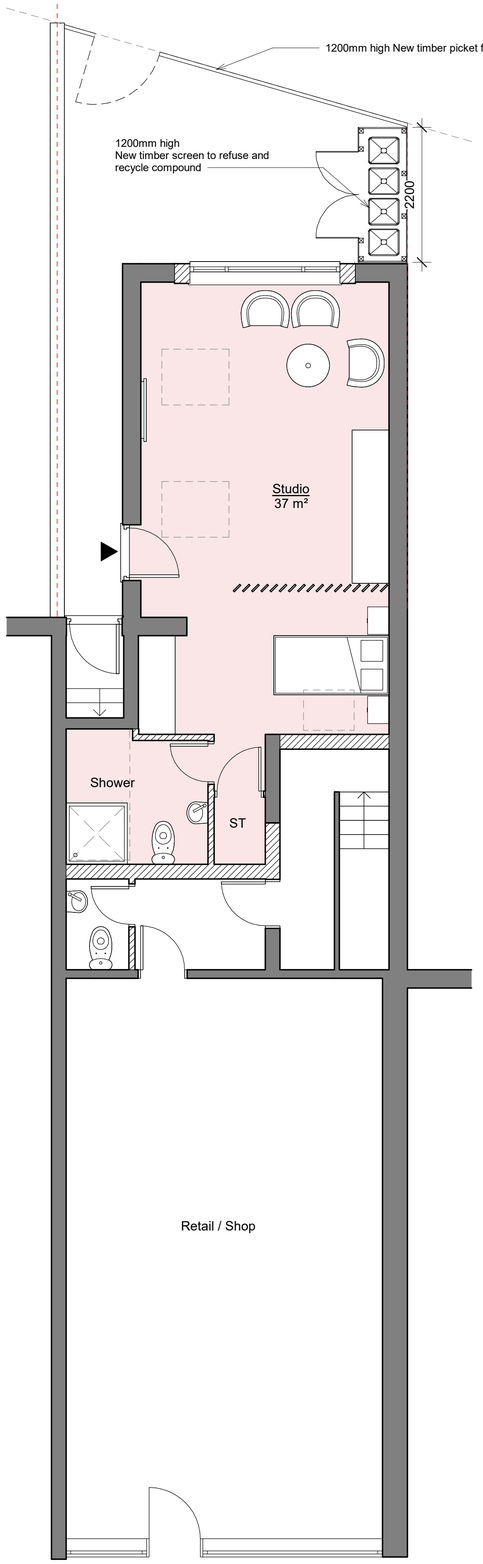


Ground Floor - Proposed
1 : 50

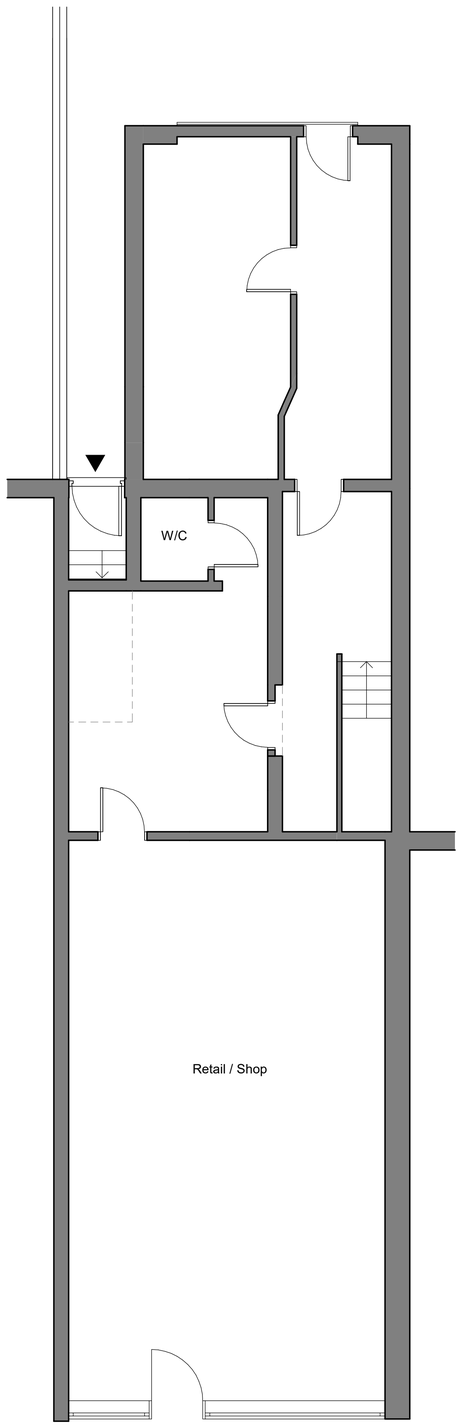


Ground Floor - Existing
1 : 50

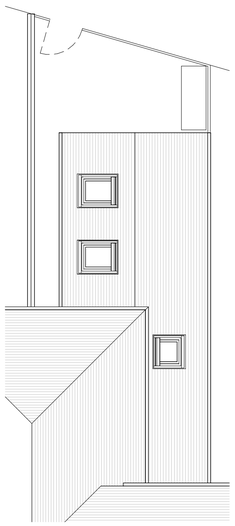


Roof Plan - Proposed
1 : 100

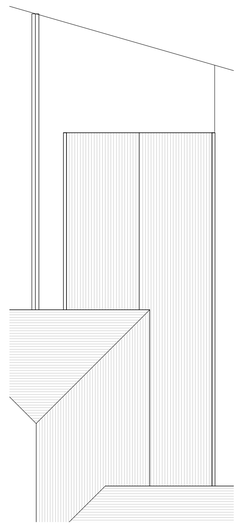


Roof Plan - Existing
1 : 100

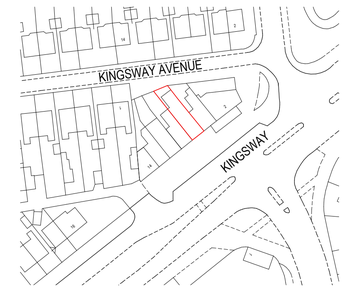


Location Plan
1 : 1250

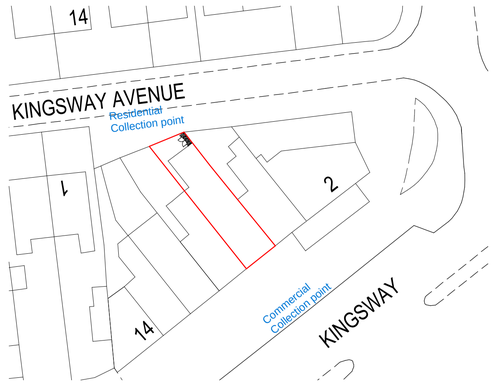


Site Plan
1 : 500

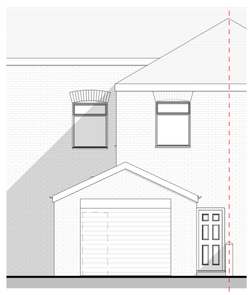


Existing Rear Elevation
1 : 100

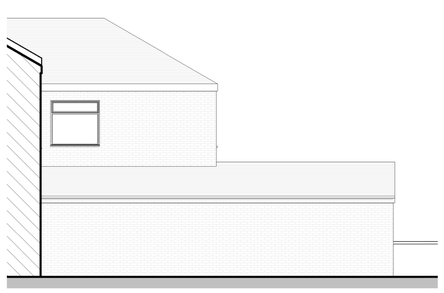


Existing Side Elevation
1 : 100

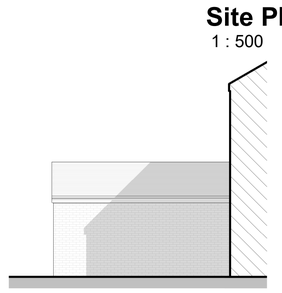


Existing Side Elevation
1 : 100

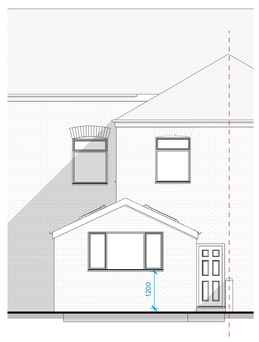

Proposed Rear Elevation
1 : 100

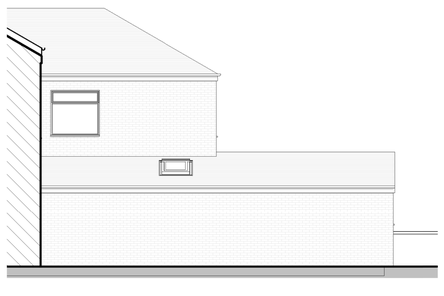

Proposed Side Elevation
1 : 100

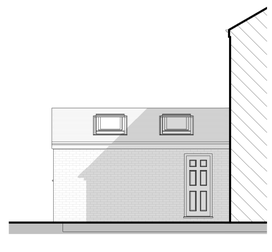

Proposed Side Elevation
1 : 100

0m 1m 2m 3m 4m 5m
Scale 1:50 @ A1

0m 2m 4m 6m 8m 10m
Scale 1:100 @ A1

Title:
Proposed - Plans

Project:
6 Kingsway Rd
Manchester

Client:
Mr

Drawing No:	Date	Scale
A101	31/03/26	As indicated@A1