
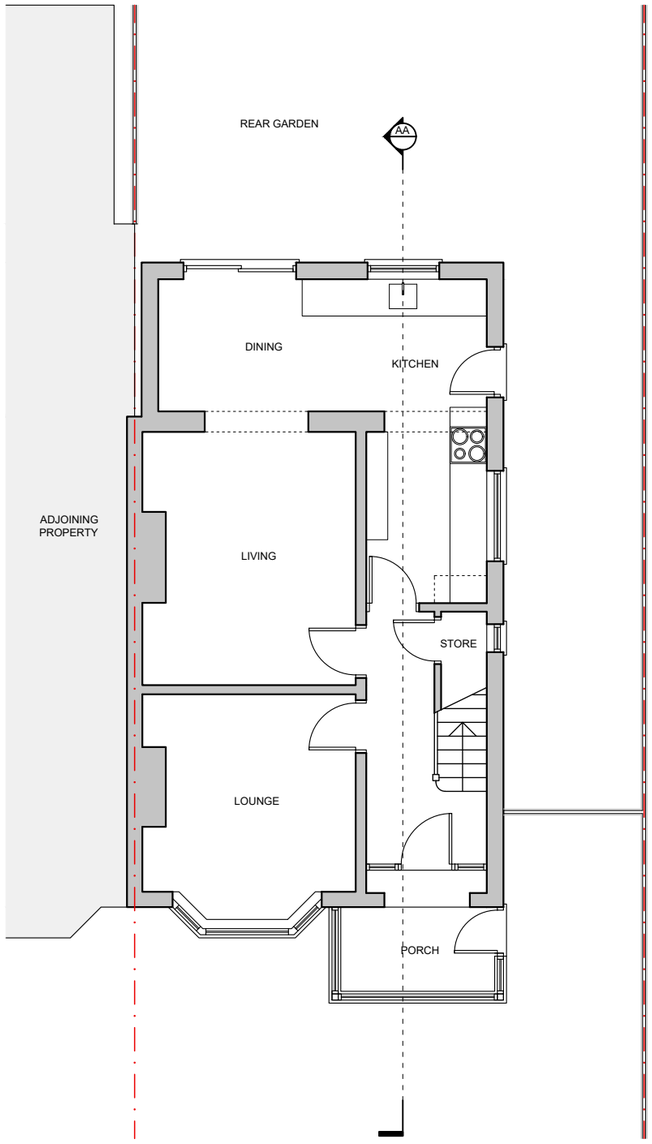


EXISTING GROUND FLOOR PLAN
1:100

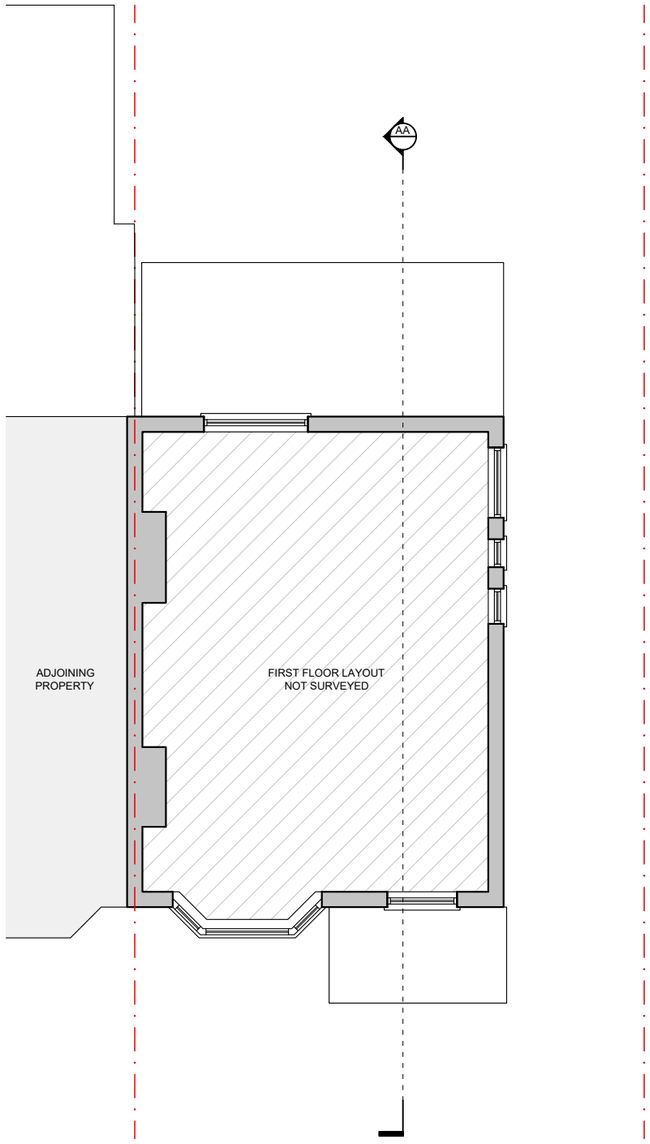

EXISTING FIRST FLOOR PLAN
1:100

Issue:

PLANNING

Revision:

1:100 0 1m 2m 3m 4m

DSQUARE ARCHITECTS
61 Mosley Street, Manchester, M2 3HZ
0161 222 3734 | info@dsquare-architects.co.uk
www.dsquare-architects.co.uk

Client:
K. Burnett

Site:
7 Overwood Road
Manchester, M22 4JB

Title:
Existing Plans

Scale: 1:100 @ A3
Date: Nov. 2024
Drawn: DD

Drg. No. 2422-02
Rev. P1