




PROPOSED FRONT ELEVATION
1:100

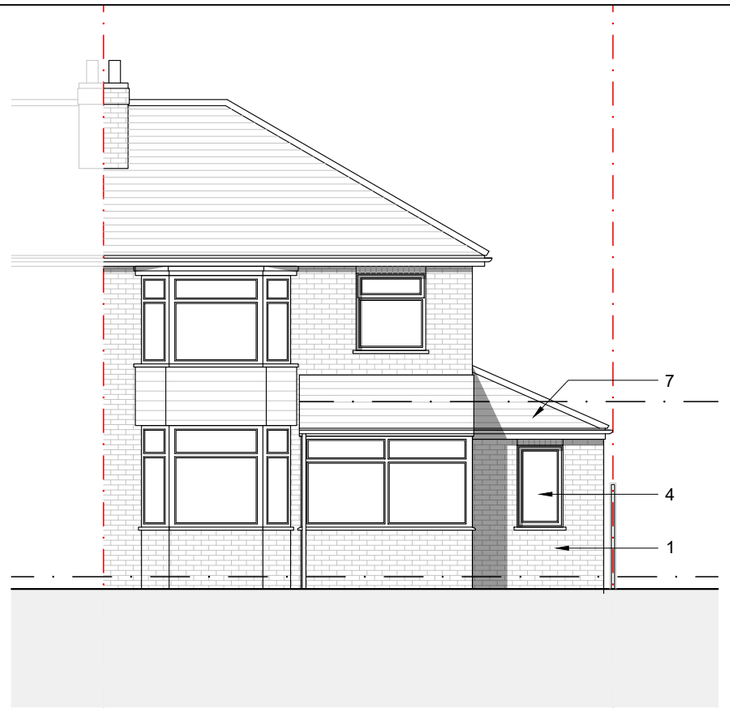


PROPOSED FLANK ELEVATION
1:100

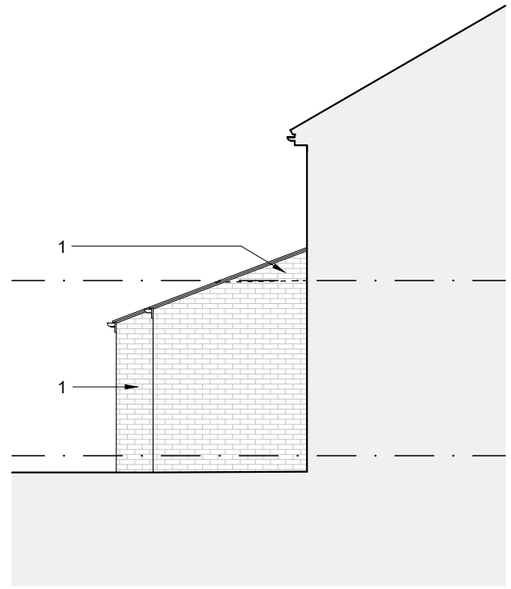

PROPOSED FLANK ELEVATION
1:100

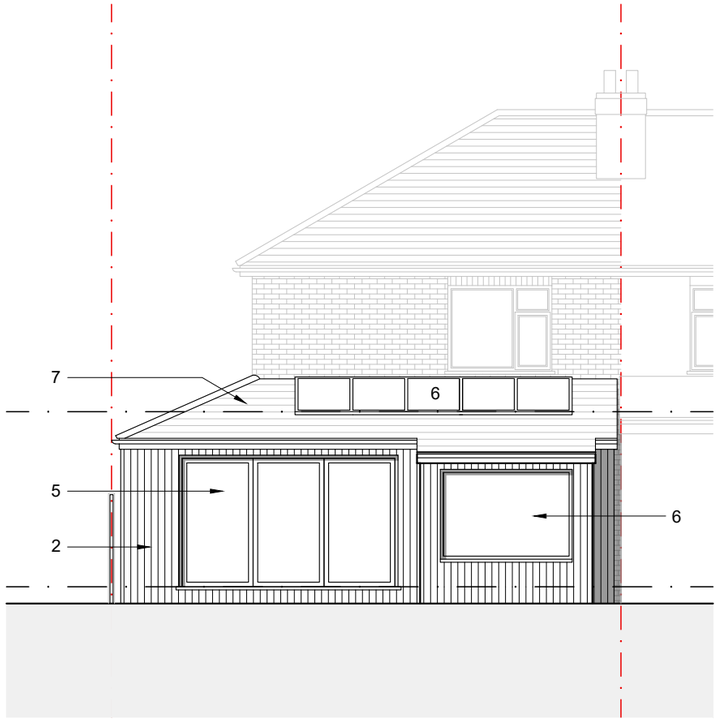

PROPOSED REAR ELEVATION
1:100

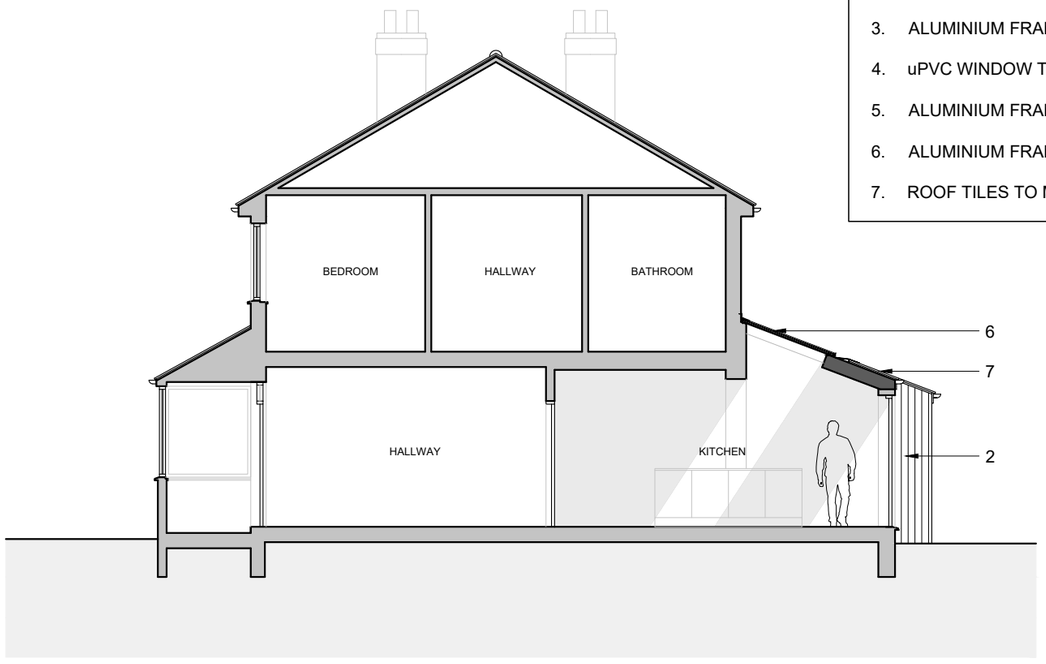

PROPOSED SECTION AA
1:100

MATERIALS SCHEDULE

1. BRICKWORK TO MATCH EXISTING
2. BLACK TREATED TIMBER CLADDING
3. ALUMINIUM FRAMED WINDOW
4. uPVC WINDOW TO MATCH EXISTING
5. ALUMINIUM FRAMED DOORS
6. ALUMINIUM FRAMED ROOFLIGHT
7. ROOF TILES TO MATCH EXISTING

1:100 0 1m 2m 3m 4m

Issue:
PLANNING

Revision:

DSQUARE ARCHITECTS
61 Mosley Street, Manchester, M2 3HZ
0161 222 3734 | info@dsquare-architects.co.uk
www.dsquare-architects.co.uk

Client:
K. Burnett

Site:
7 Overwood Road
Manchester, M22 4JB

Title:
Proposed Elevations
and Section AA

Scale: 1:100 @ A3
Drawn: DD
Date: Nov. 2024
Drg. No. 2422-05
Rev. P1