

0m 1m 2m 3m 4m 5m

VISUAL SCALE 1:100 @ A3

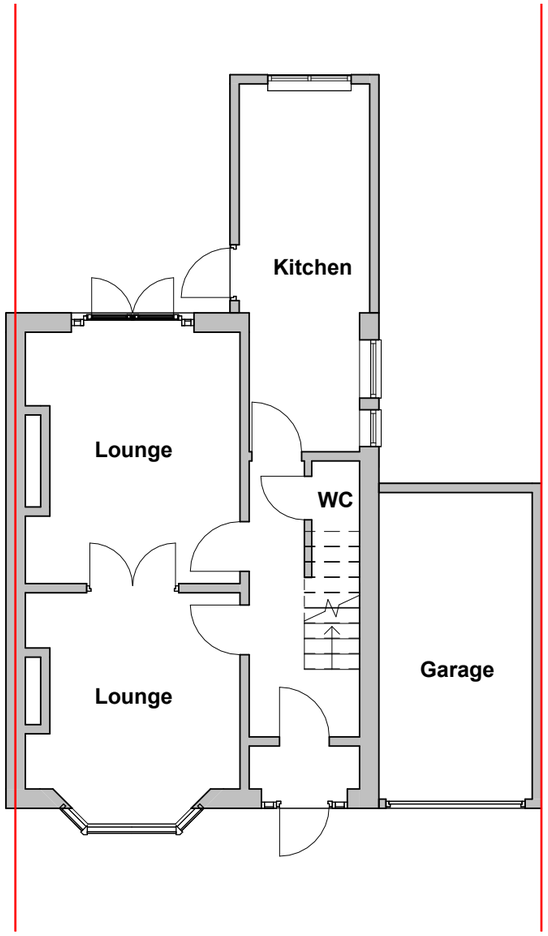

Ex Ground Floor

1 : 100

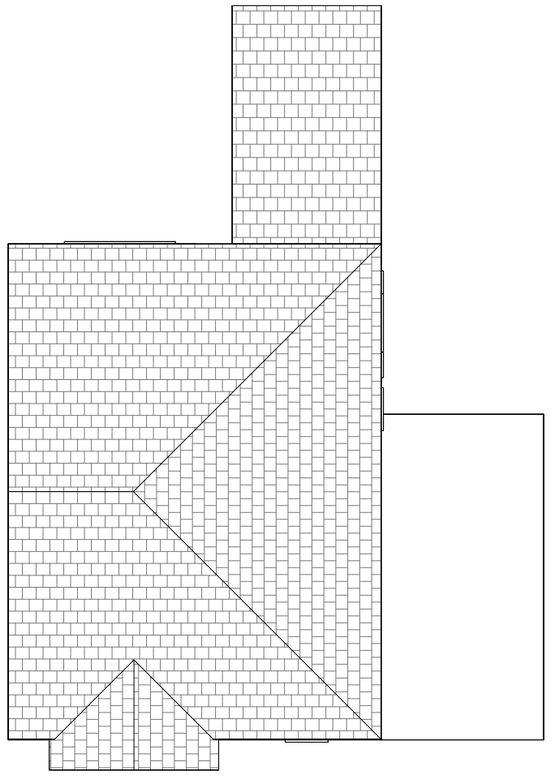

Ex Roof Plan

1 : 100

THIS DRAWING IS THE COPYRIGHT OF MD DESIGN CONSULTANCY. DO NOT SCALE FROM THESE DRAWINGS. ALL LEVELS/DIMENSIONS TO BE CHECKED ON SITE PRIOR TO WORKS COMMENCING. REPORT ALL DISCREPANCIES TO CLIENT/DESIGNER.

CIAT affiliate

MD DESIGN CONSULTANCY
07728417797
dabeer@mddesigns.co.uk

Proposed Single Storey Rear Extension

30 Wald Ave, Manchester M14 6TE

Existing Plans
(DR) A100

Project Number
0124

Client Name
Mohammed Uddin

Drawn By
MDR

Rev	Description	Date
A	Issued For Council Approval	18.06.26

Revision A


0m 1m 2m 3m 4m 5m

VISUAL SCALE 1:100 @ A3




Ex Front Elevation

1 : 100

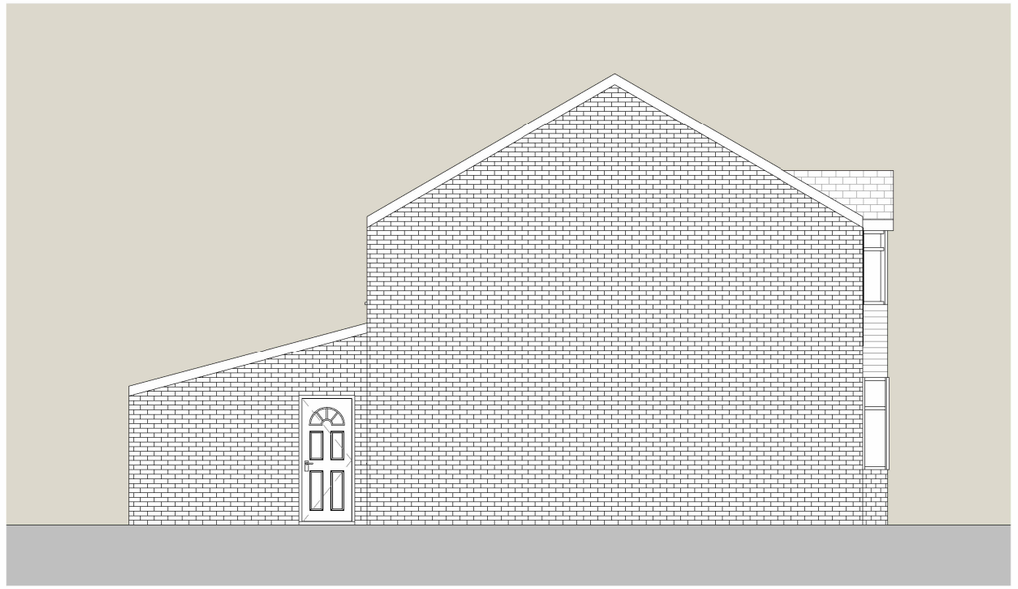


Ex LHS Elevation

1 : 100

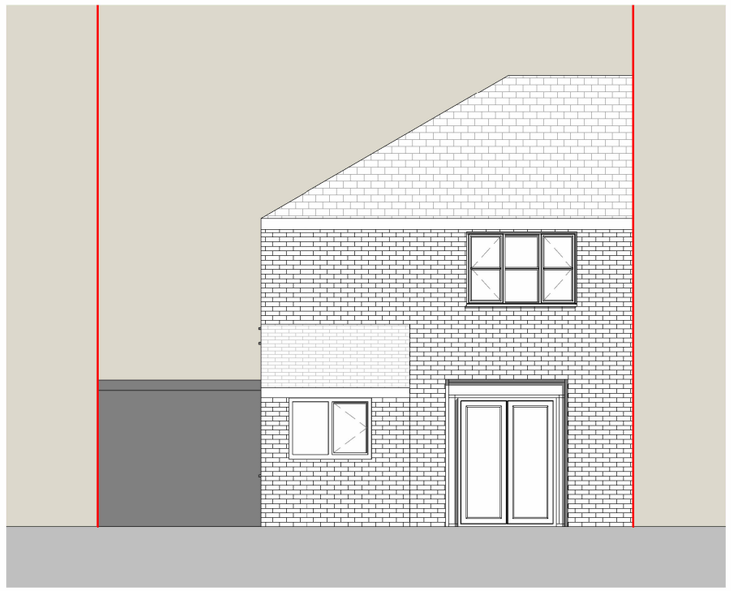

Ex Rear Elevation

1 : 100

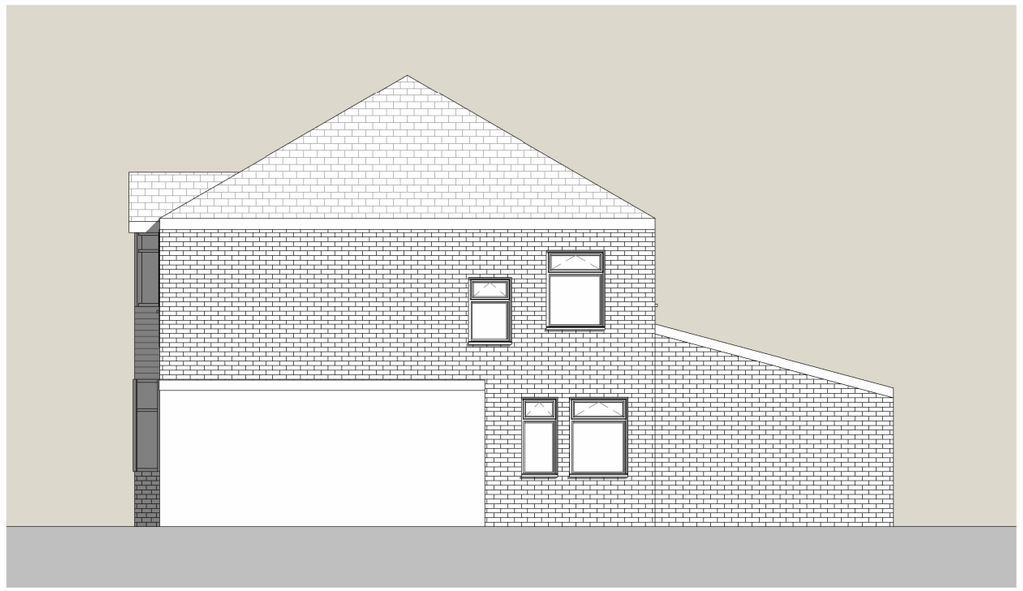

Ex RHS Elevation

1 : 100

THIS DRAWING IS THE COPYRIGHT OF MD DESIGN CONSULTANCY. DO NOT SCALE FROM THESE DRAWINGS. ALL LEVELS/DIMENSIONS TO BE CHECKED ON SITE PRIOR TO WORKS COMMENCING. REPORT ALL DISCREPANCIES TO CLIENT/DESIGNER.

CIAT affiliate

MD DESIGN CONSULTANCY
07728417797
dabeer@mddesigns.co.uk

Proposed Single Storey Rear Extension

30 Wald Ave, Manchester M14 6TE

Existing Elevations
(DR) A101


Client Name
Mohammed Uddin

Project Number
0124

Drawn By
MDR

Rev	Description	Date
A	Issued For Council Approval	18.06.26

Revision A

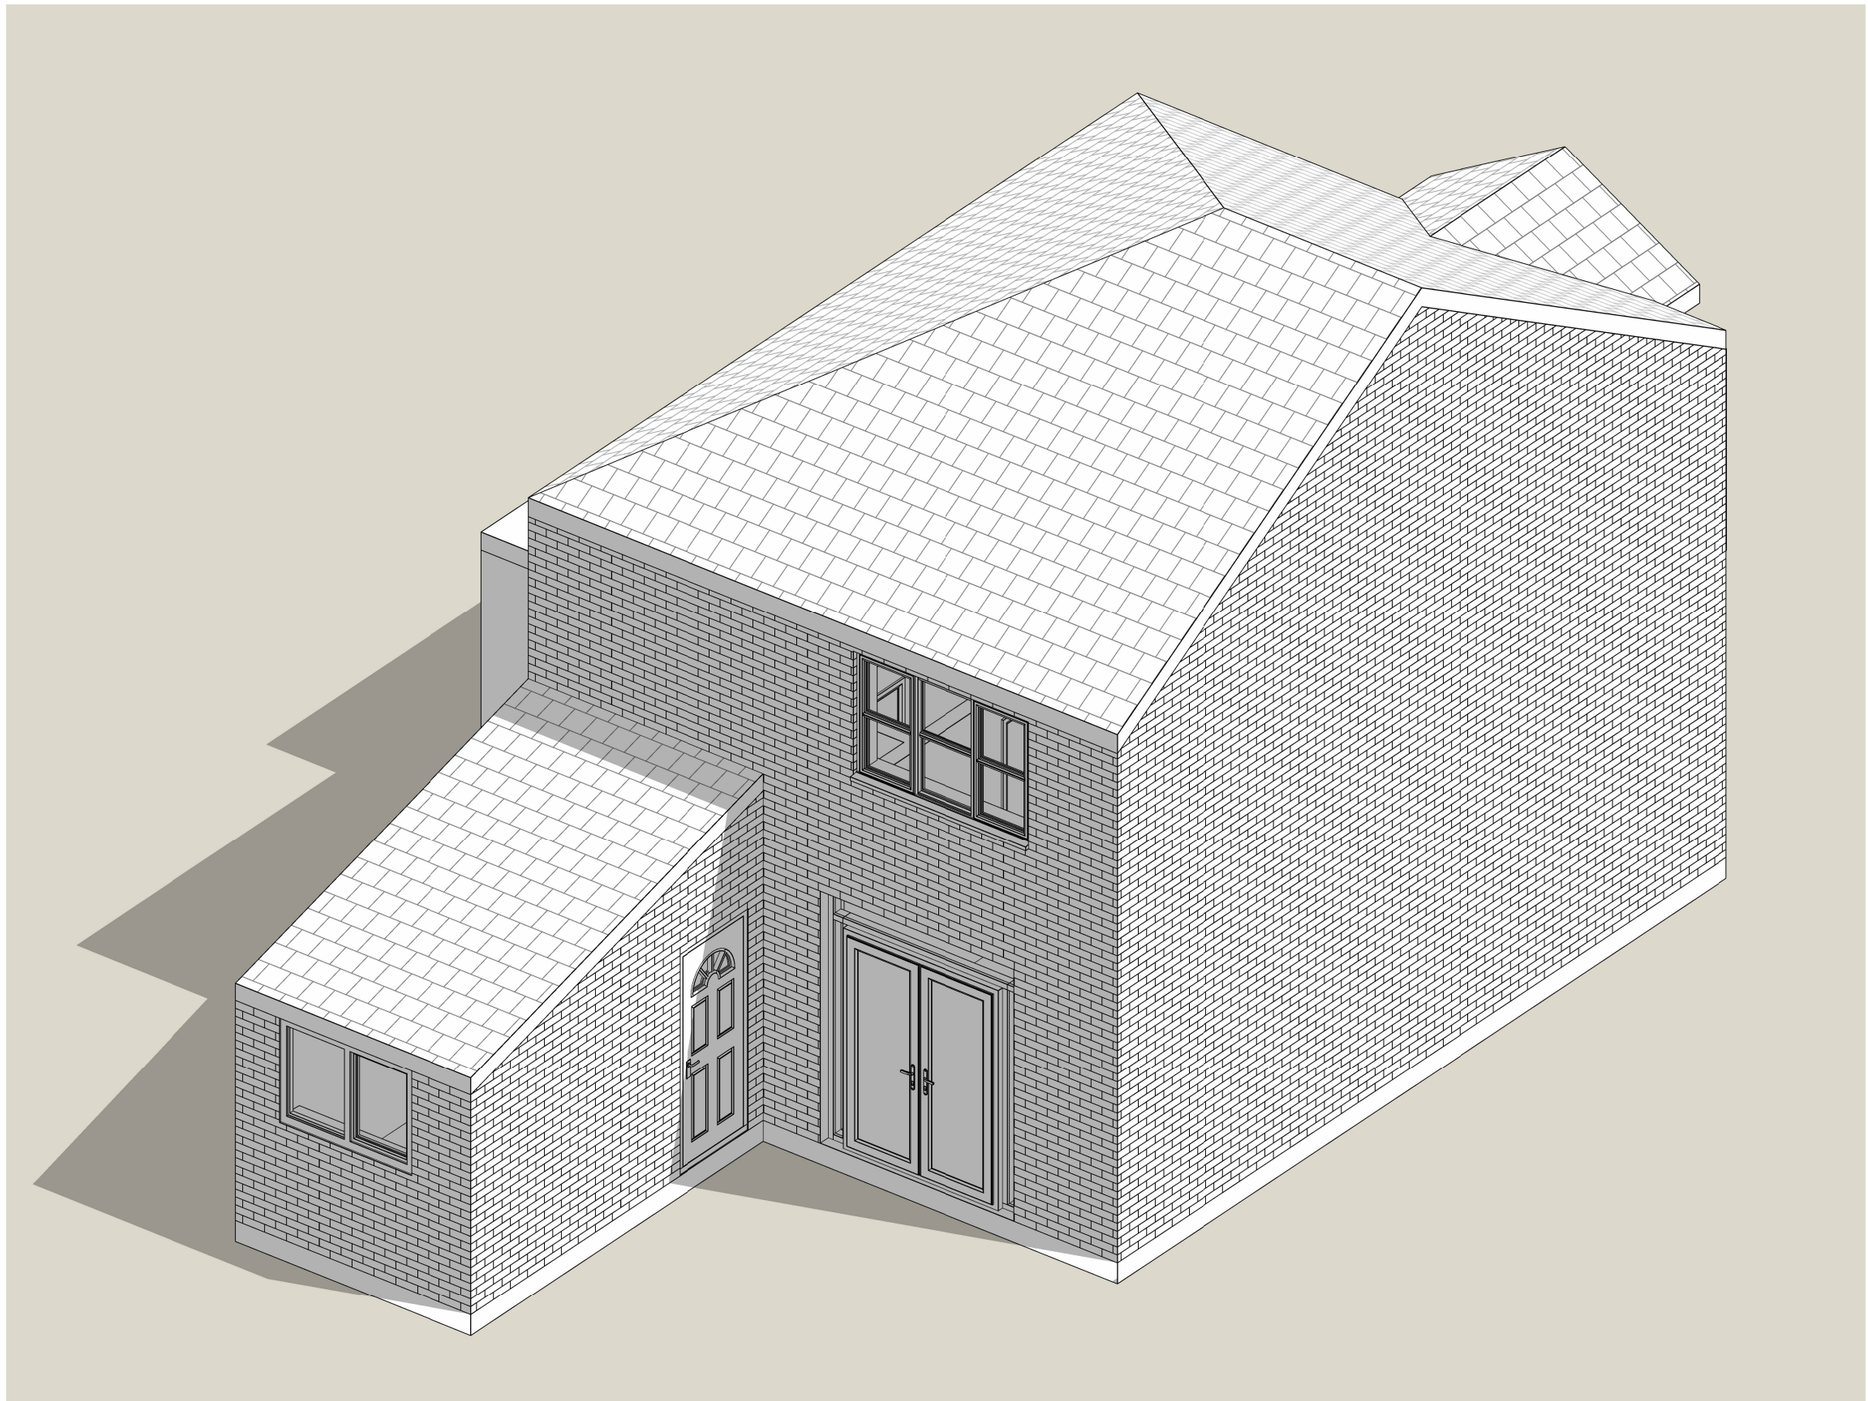

THIS DRAWING IS THE COPYRIGHT OF MD DESIGN CONSULTANCY. DO NOT SCALE FROM THESE DRAWINGS. ALL LEVELS/DIMENSIONS TO BE CHECKED ON SITE PRIOR TO WORKS COMMENCING. REPORT ALL DISCREPANCIES TO CLIENT/DESIGNER.

CIAT affiliate

MD DESIGN CONSULTANCY
07728417797
dabeer@mddesigns.co.uk

Proposed Single Storey Rear Extension

30 Wald Ave, Manchester M14 6TE

Existing 3D Views
(DR) A102

Client Name
Mohammed Uddin

Project Number
0124


Drawn By
MDR

Rev	Description	Date
A	Issued For Council Approval	18.06.26

Revision A


0m 1m 2m 3m 4m 5m

VISUAL SCALE 1:100 @ A3

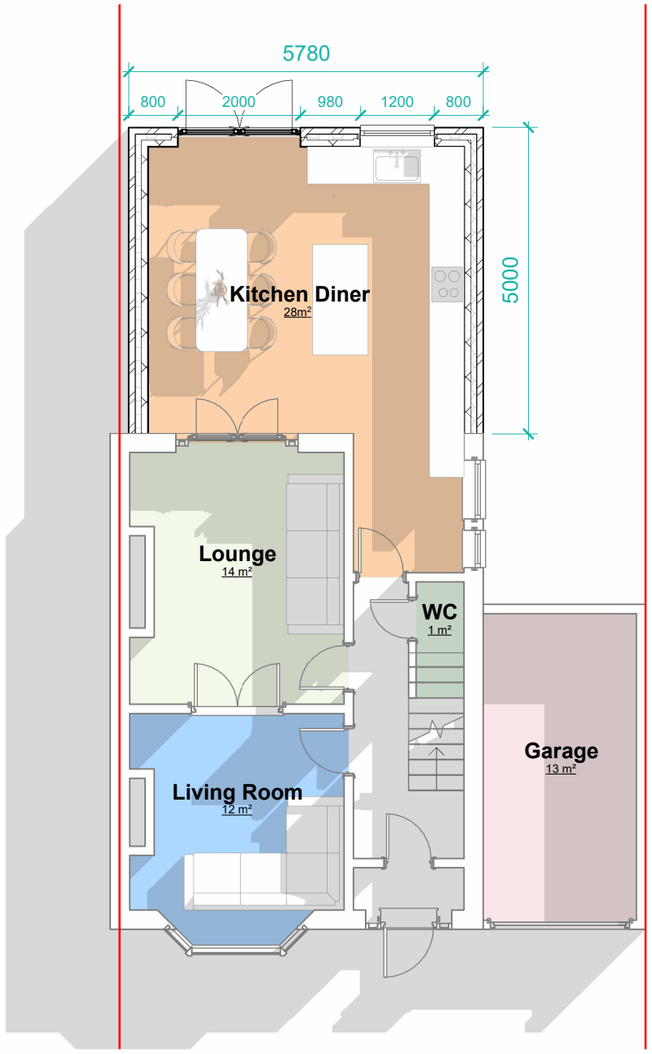

PP Ground Floor

1 : 100

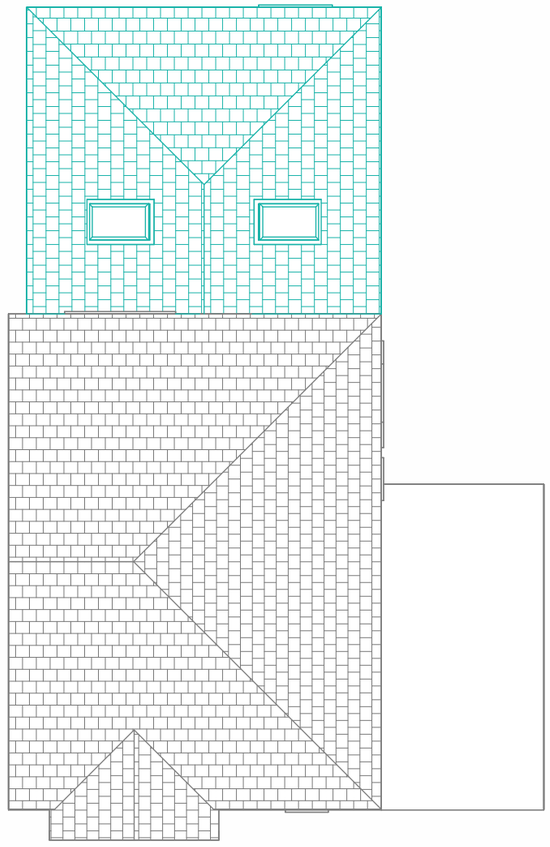

PP Roof Plan

1 : 100

THIS DRAWING IS THE COPYRIGHT OF MD DESIGN CONSULTANCY. DO NOT SCALE FROM THESE DRAWINGS. ALL LEVELS/DIMENSIONS TO BE CHECKED ON SITE PRIOR TO WORKS COMMENCING. REPORT ALL DISCREPANCIES TO CLIENT/DESIGNER.

CIAT affiliate

MD DESIGN CONSULTANCY
07728417797
dabeer@mddesigns.co.uk

Proposed Single Storey Rear Extension

30 Wald Ave, Manchester M14 6TE

Proposed Plans
(DR) A200

Project Number
0124

Client Name
Mohammed Uddin

Drawn By
MDR

Rev	Description	Date
A	Issued For Council Approval	18.06.26

Revision A


0m 1m 2m 3m 4m 5m

VISUAL SCALE 1:100 @ A3



PP Front Elevation

1 : 100

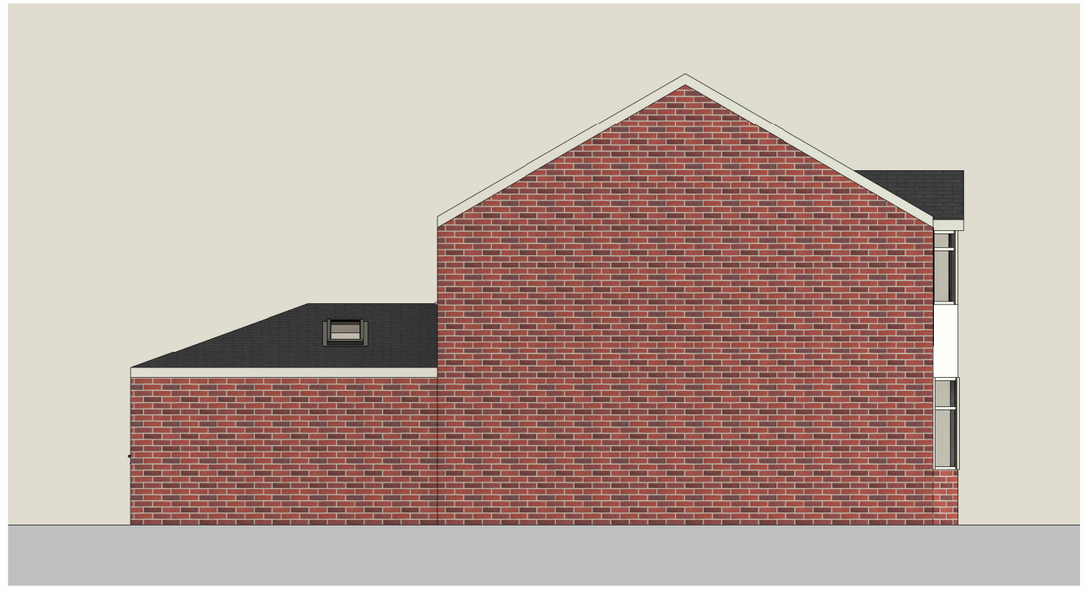

PP LHS Elevation

1 : 100



PP Rear Elevation

1 : 100



PP RHS Elevation

1 : 100

THIS DRAWING IS THE COPYRIGHT OF MD DESIGN CONSULTANCY. DO NOT SCALE FROM THESE DRAWINGS. ALL LEVELS/DIMENSIONS TO BE CHECKED ON SITE PRIOR TO WORKS COMMENCING. REPORT ALL DISCREPANCIES TO CLIENT/DESIGNER.

CIAT affiliate

MD DESIGN CONSULTANCY
07728417797
dabeer@mddesigns.co.uk

Proposed Single Storey Rear Extension

30 Wald Ave, Manchester M14 6TE

Proposed Elevations (DR) A201


Project Number 0124

Client Name Mohammed Uddin

Drawn By MDR

Rev	Description	Date
A	Issued For Council Approval	18.06.26

Revision A

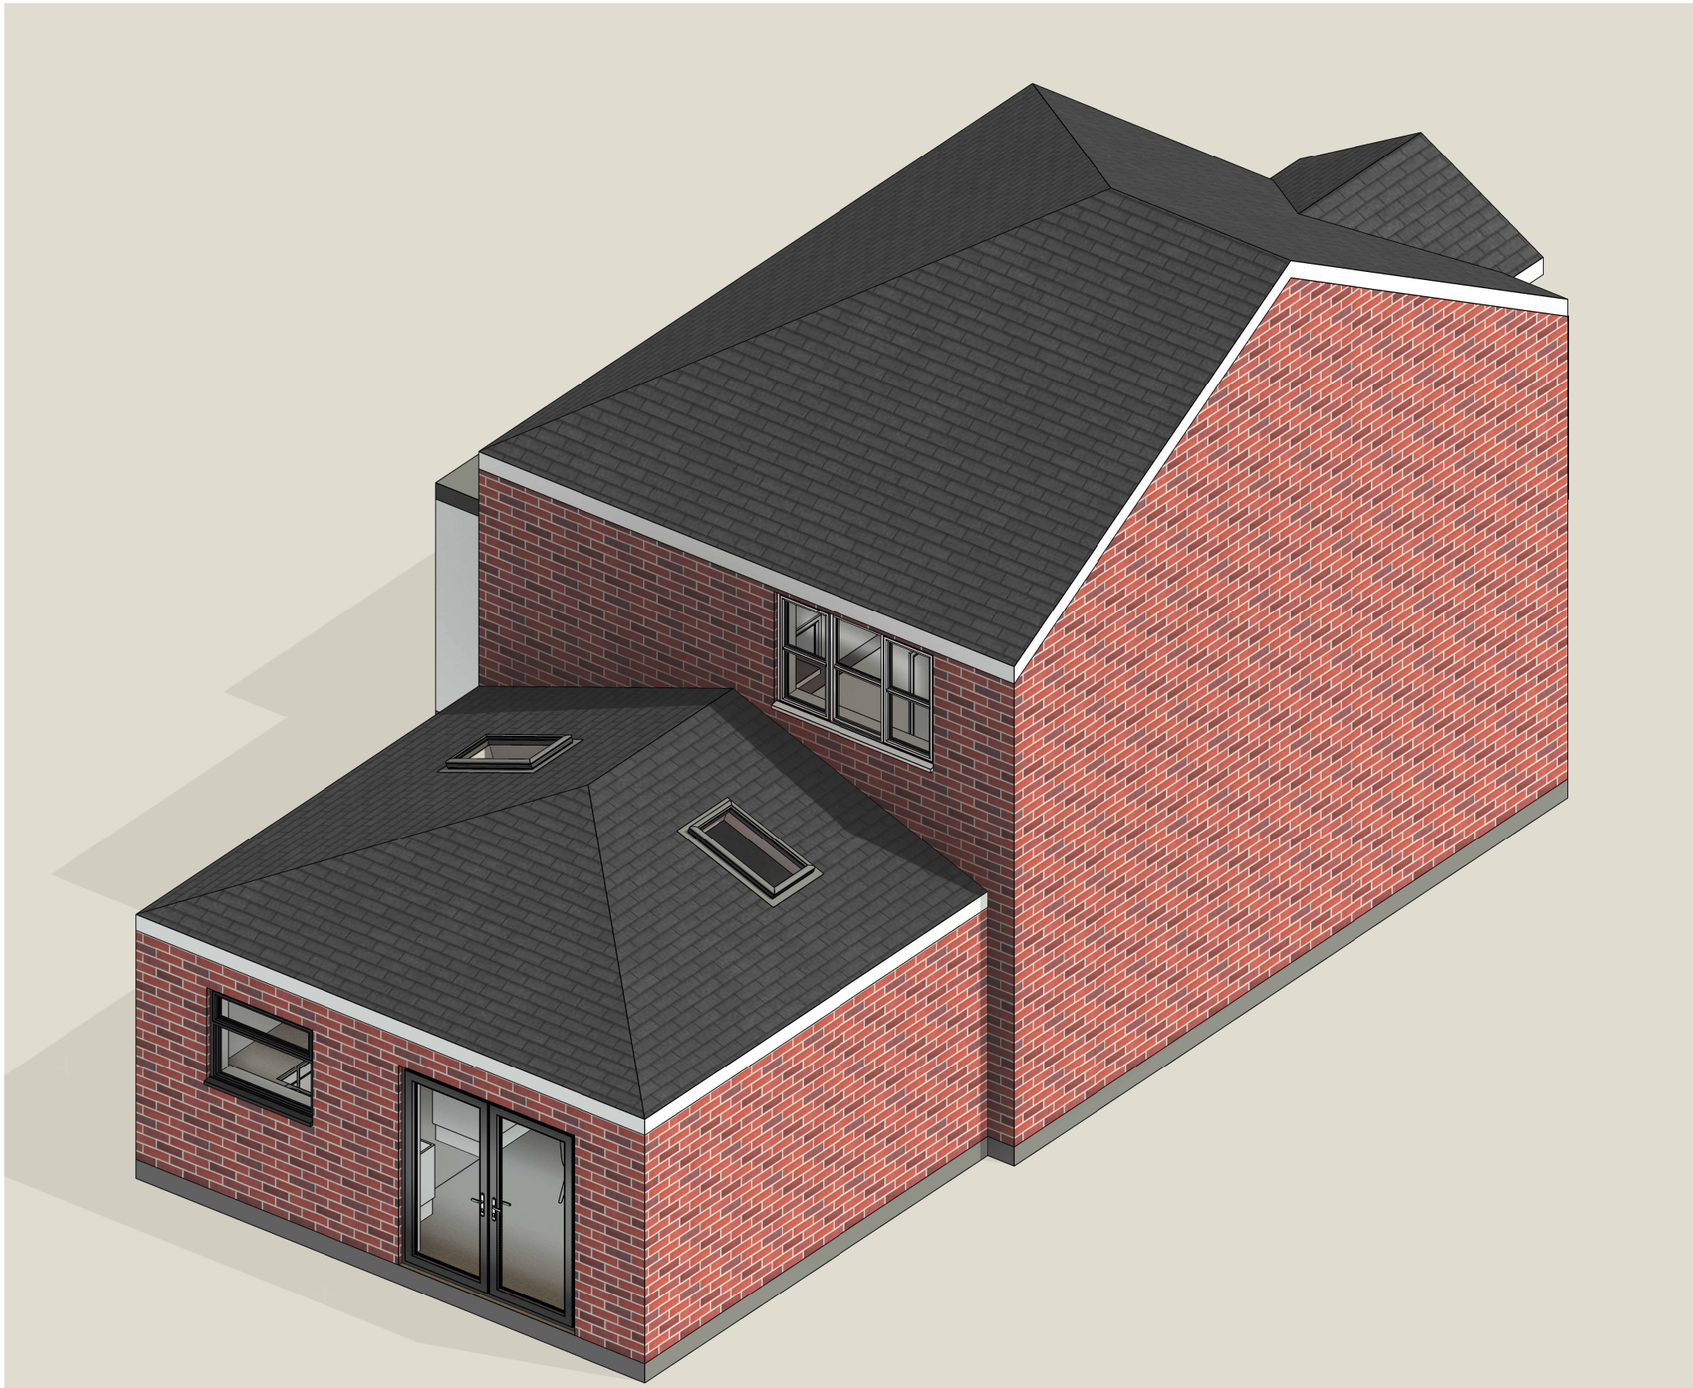

THIS DRAWING IS THE COPYRIGHT OF MD DESIGN CONSULTANCY. DO NOT SCALE FROM THESE DRAWINGS. ALL LEVELS/DIMENSIONS TO BE CHECKED ON SITE PRIOR TO WORKS COMMENCING. REPORT ALL DISCREPANCIES TO CLIENT/DESIGNER.

CIAT affiliate

MD DESIGN
CONSULTANCY
07728417797
dabeer@mddesigns.co.uk

Proposed Single Storey Rear Extension

30 Wald Ave, Manchester M14 6TE

Proposed 3D Views
(DR) A202


Project Number
0124

Client Name
Mohammed Uddin

Drawn By
MDR

Rev	Description	Date
A	Issued For Council Approval	18.06.26

Revision A

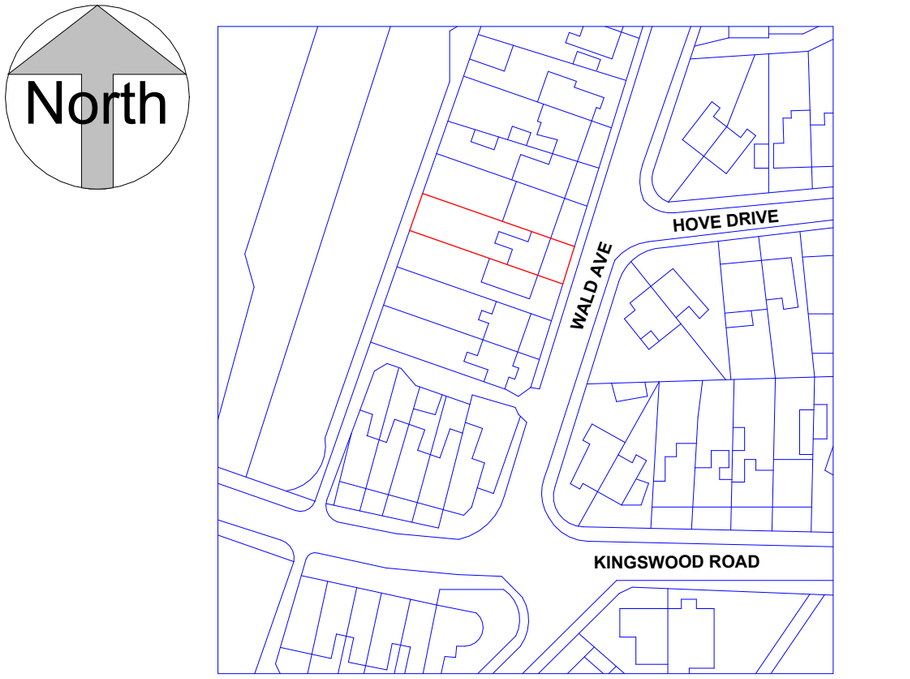

Location Plan


1 : 1250

0m 25m 50m 75m 100m 125m

VISUAL SCALE 1:1250 @ A3

0m 4m 8m 12m 16m 20m

VISUAL SCALE 1:200 @ A3

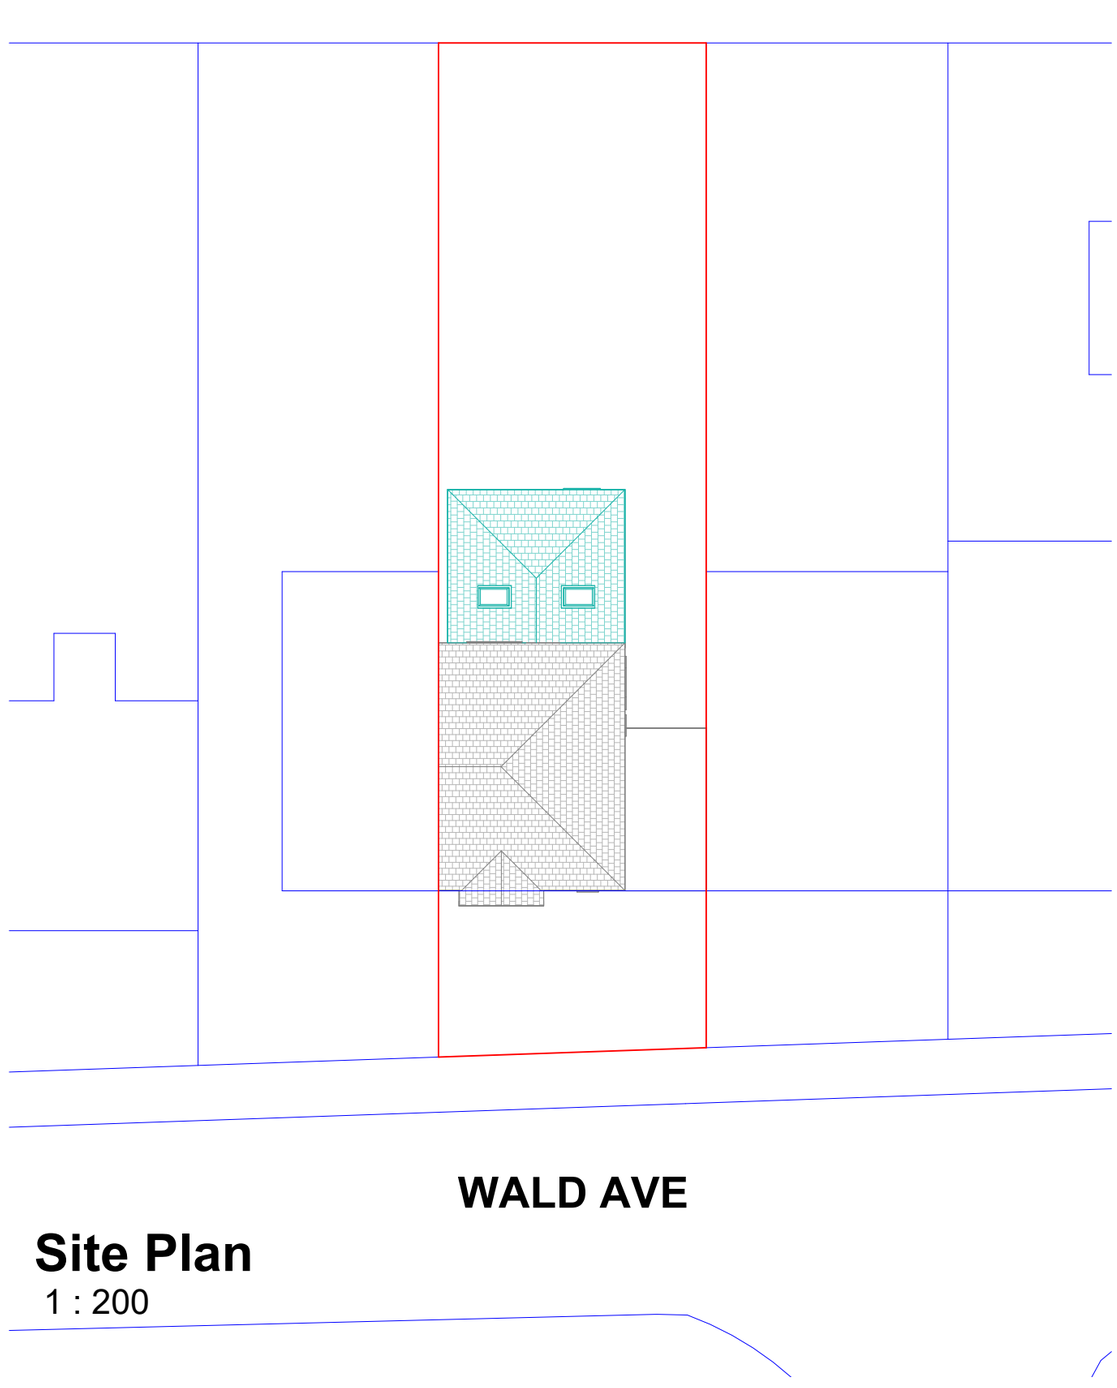

Site Plan

1 : 200

THIS DRAWING IS THE COPYRIGHT OF MD DESIGN CONSULTANCY. DO NOT SCALE FROM THESE DRAWINGS. ALL LEVELS/DIMENSIONS TO BE CHECKED ON SITE PRIOR TO WORKS COMMENCING. REPORT ALL DISCREPANCIES TO CLIENT/DESIGNER.

CIAT affiliate

MD DESIGN CONSULTANCY
07728417797
dabeer@mddesigns.co.uk

Proposed Single Storey Rear Extension

30 Wald Ave, Manchester M14 6TE

Location Plan (DR) A203

Project Number 0124

Client Name Mohammed Uddin

Drawn By MDR

Rev	Description	Date
A	Issued For Council Approval	18.06.26

Revision A