

rev.	date	description

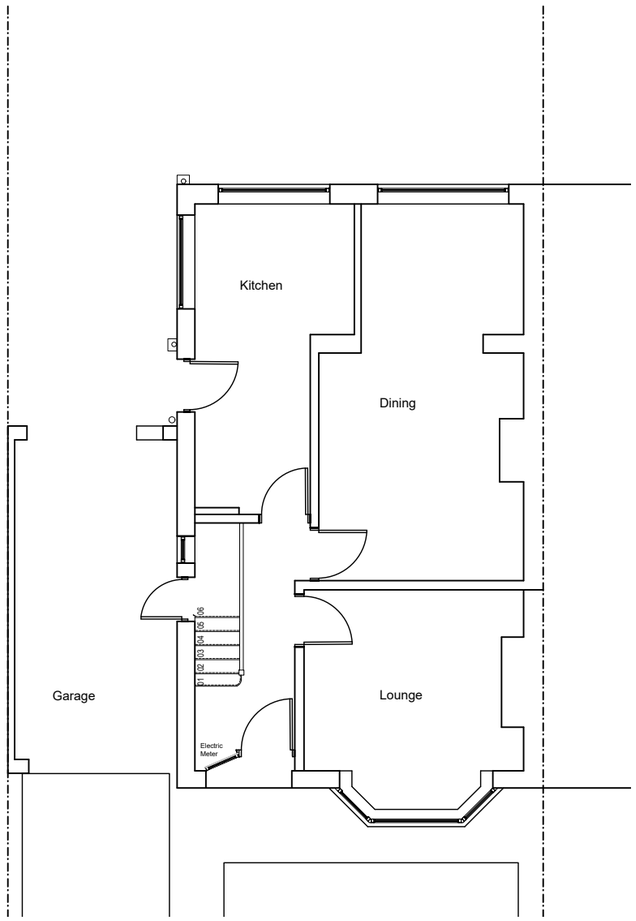

Existing Ground Floor Plan

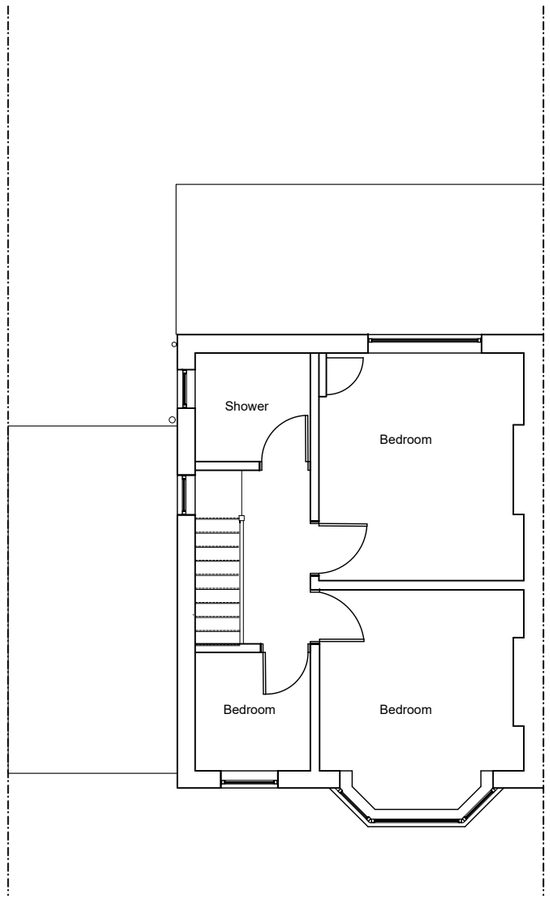

Existing First Floor Plan

Scale 1:100

WALKER ARCHITECTURAL DESIGN
CIAT CHARTERED PRACTICE
ruth@walkerad.co.uk

Client: K Kaur

Project: 5 Farley Avenue
Denton

Title: Existing Floor Plans

Scales: 1:100 @ A3

Drawn: Checked: Date: May 26

Drawing no. WA098 A101 Rev.