
Wilbraham Road

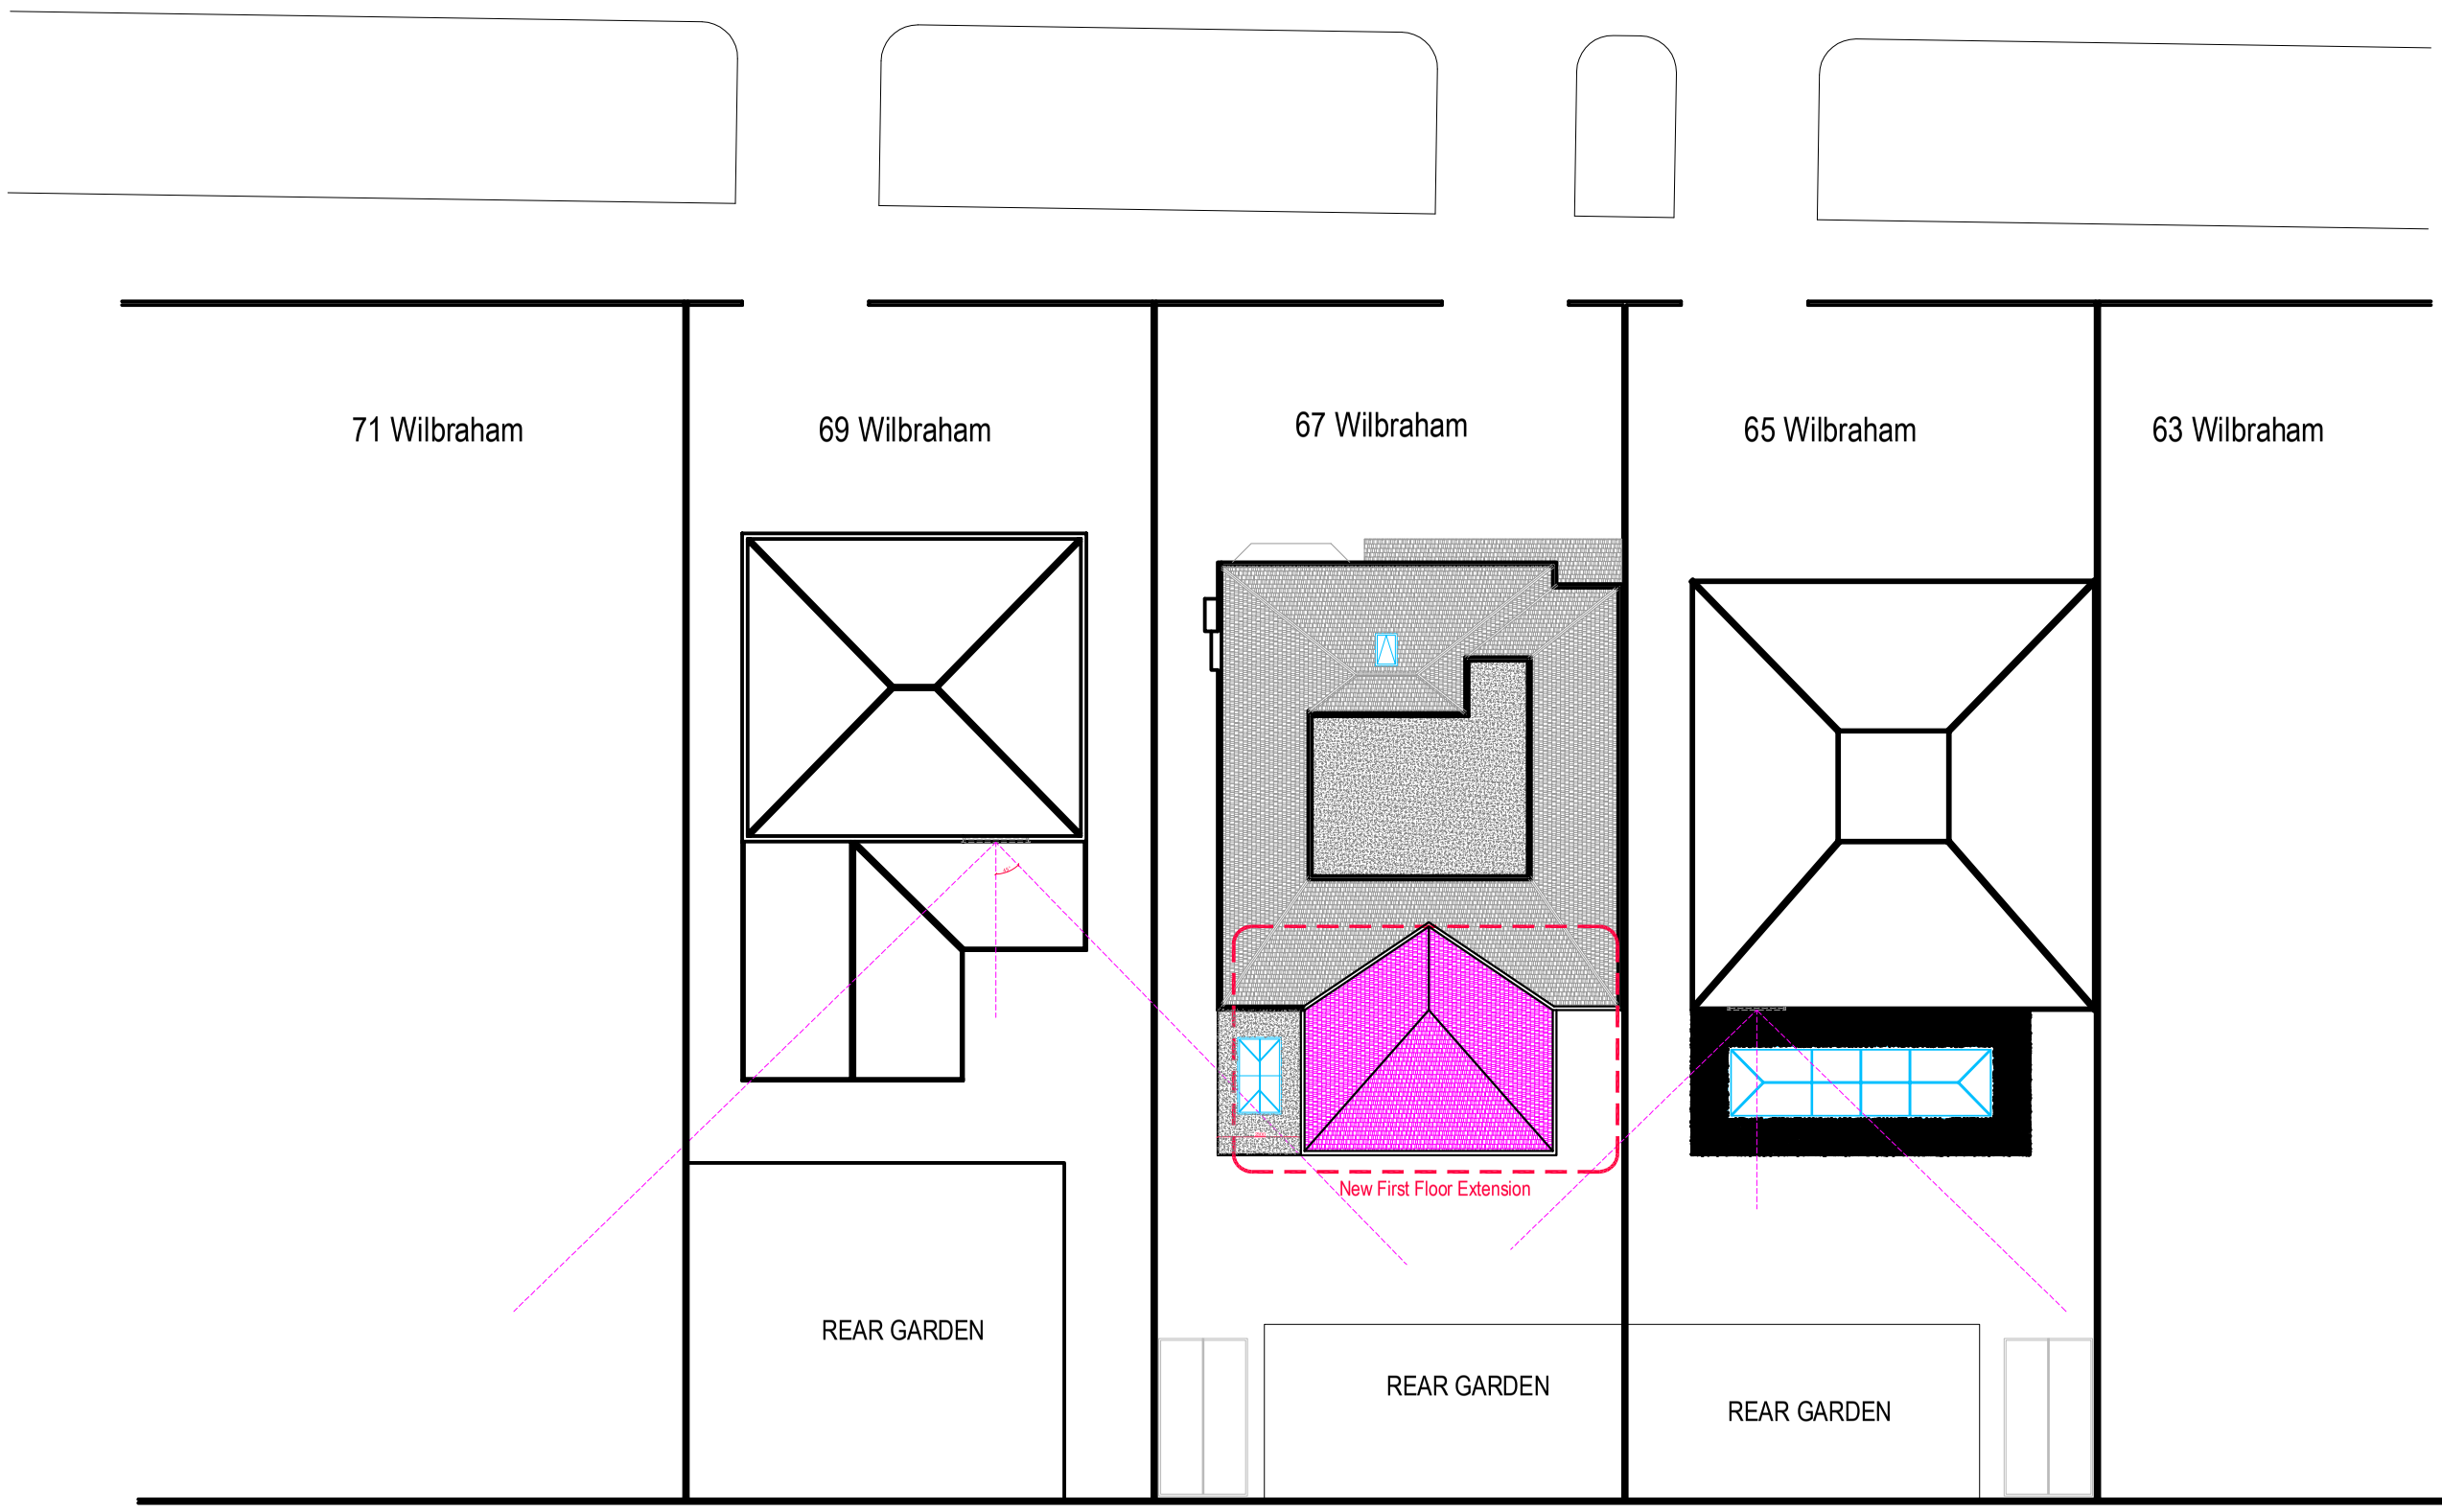

CONSTRUCTION AND DEVELOPMENT LIMITED

Company No.:16001342
17 Hawthorne Avenue,

alhanooti23@hotmail.com
T +44 7449397233

STANDARD FOR SHEET NUMBERING

discipline		type of drawing		serial numbers
G	GENERAL	0	General	the final two digits from (01 to 99) represent the drawing serial numbers
V	SURVEY/MAPPING	1	Plans	
L	LANDSCAPE	2	Elevations	
A	ARCHITECTURAL	3	Sections	
I	INTERIORS	4	Large Scale Views	
S	STRUCTURAL	5	Details	
M	MECHANICAL	6	schedules & Diagrams	
P	DRAINAGE/PLUMPING	7	User Defined	
F	FIRE PROTECTION	8	User Defined	
E	ELECTRICAL	9	3D Representations	
X	OTHER DISCIPLINES			
Z	SHOP DRAWINGS			

No.	Revision	Date	D	C
1–	Client permission	01–2026		–01
2–	Building permission	02–2026		–02
3–				–03

Notes:

Client:
Mr Shahid Shafiq

Location:
67 wilbraham road,
Manchester
M14 7DN

Job Title:
REAR SIDE
FIRST FLOOR EXTENSION

Drg. Title :
Proposal Site Plan Layout

Scale : 1 / 200 @ A3	Drawn by : AYM.
Date : July 2026	Checked by :
Drg. No : **Re2. A102p**	