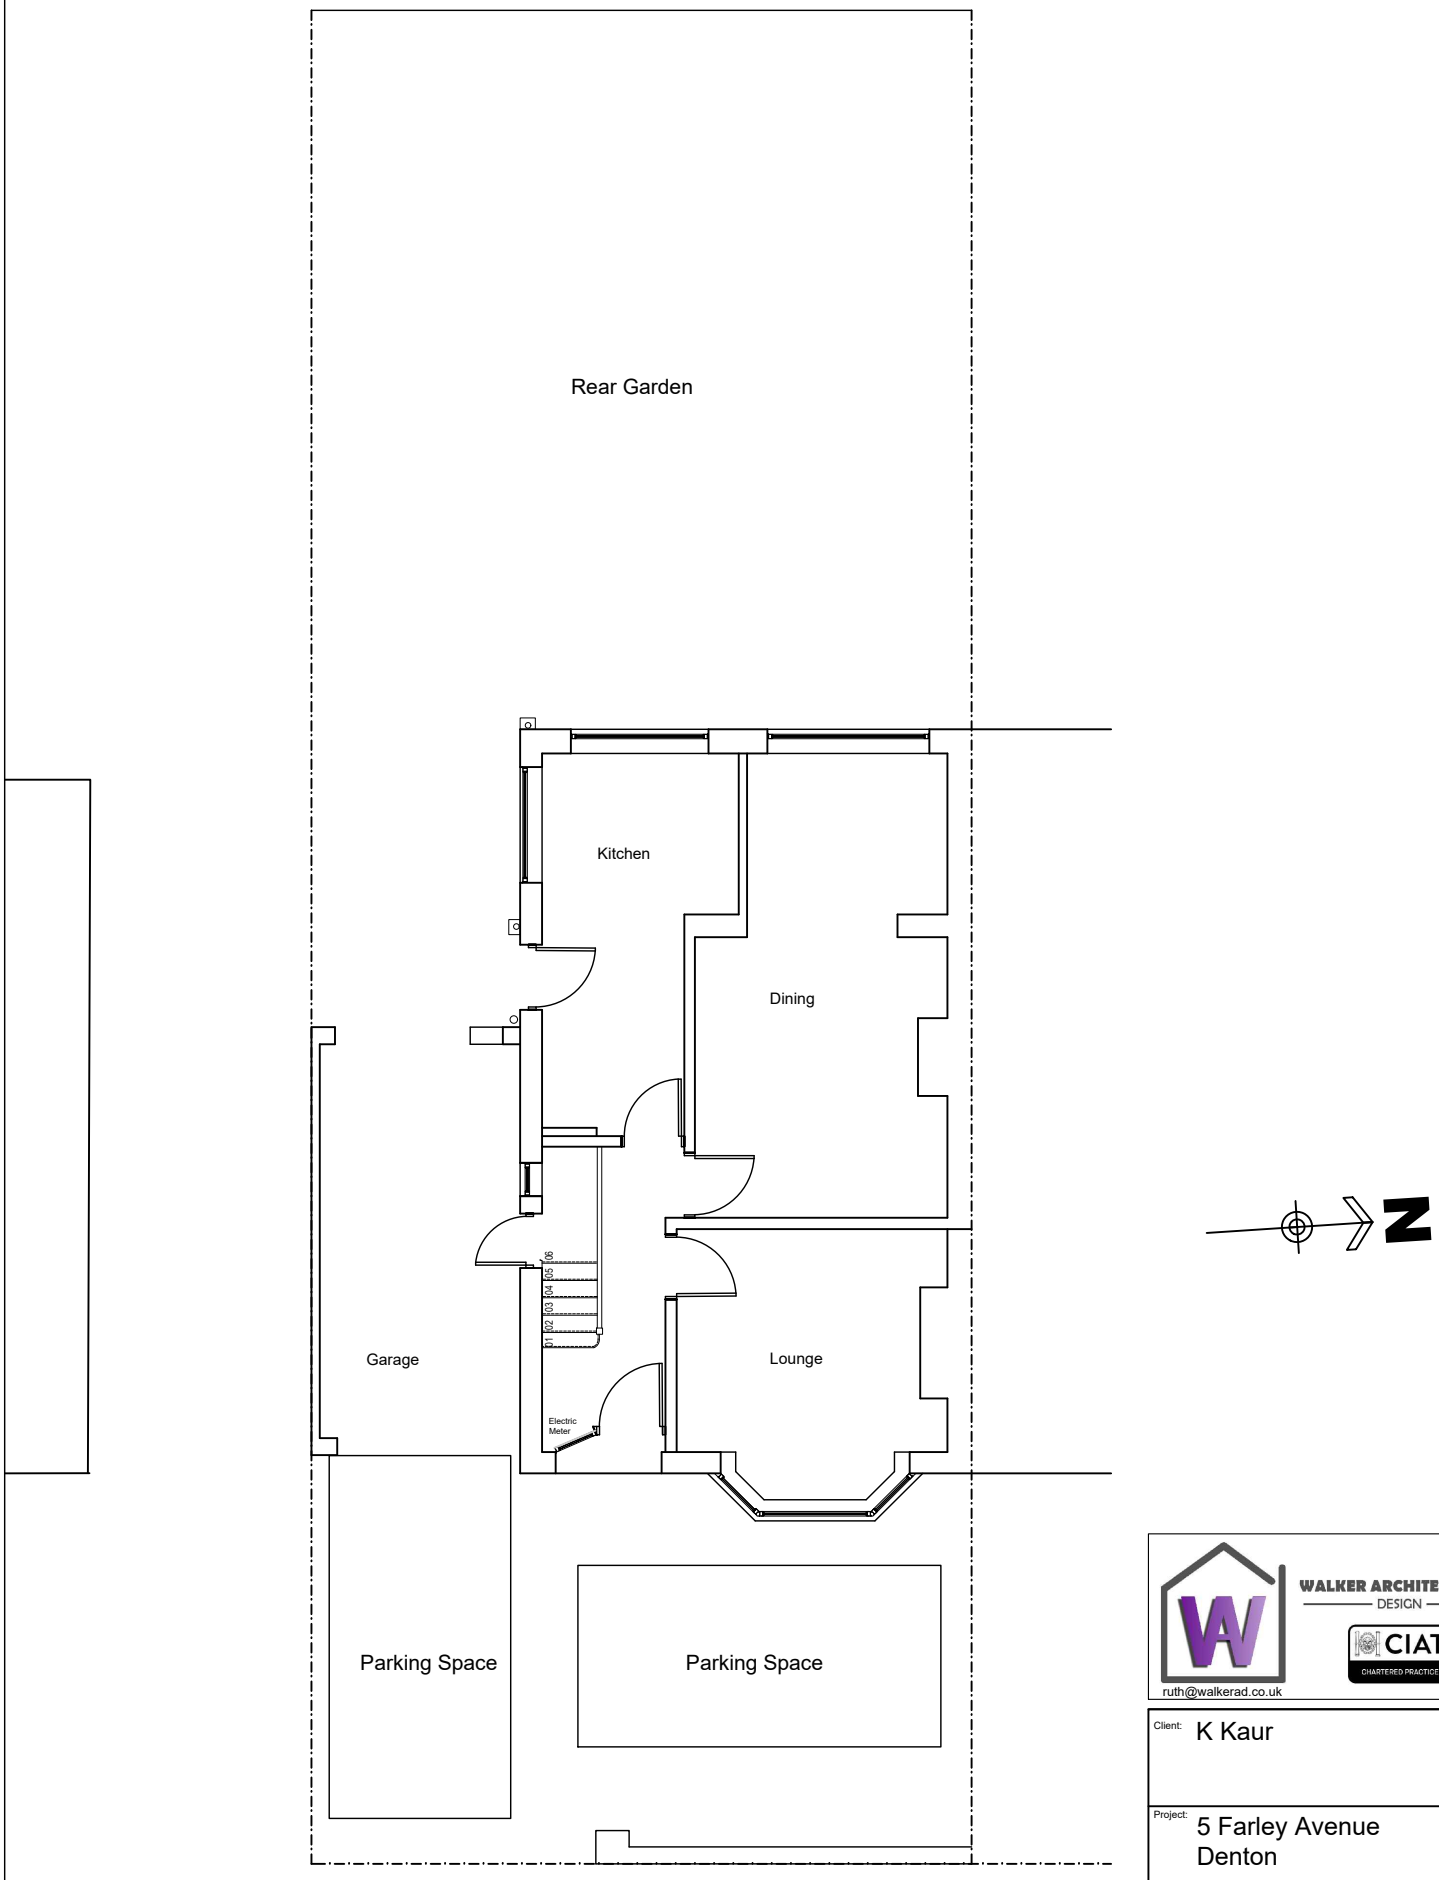


EXISTING SITE PLAN

rev.	date	description

0 1m 2m 3m 4m 5m

Scale 1:100

WALKER ARCHITECTURAL DESIGN
CIAT CHARTERED PRACTICE
ruth@walkerad.co.uk

Client: K Kaur

Project: 5 Farley Avenue
Denton

Title: Existing Site Plan

Scales: 1:100 @ A4

Drawn: Checked: Date: May 26

Drawing no. WA098 A002 Rev.