
| rev. | date | description |
|---|---|---|
| | | |



Existing Front Elevation



Existing Rear Elevation

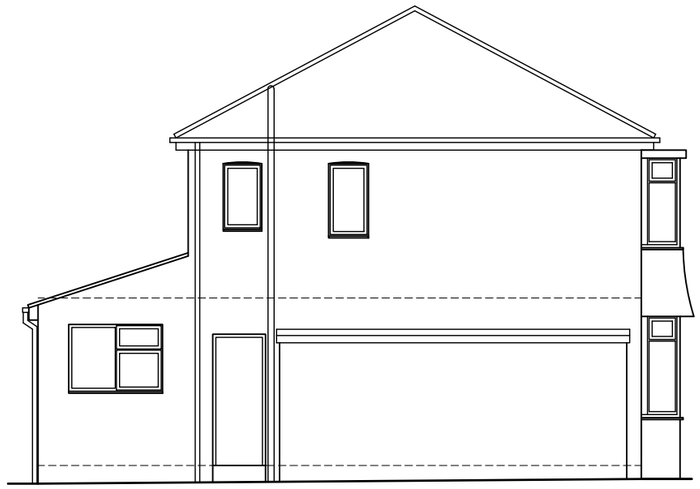

Existing Gable Elevation

0 1m 2m 3m 4m 5m

Scale 1:100


WALKER ARCHITECTURAL DESIGN
CIAT CHARTERED PRACTICE
ruth@walkerad.co.uk


Client: K Kaur

Project: 5 Farley Avenue
Denton

Title: Existing Elevations

Scales: 1:100 @ A3

Drawn: Checked: Date: May 26

Drawing no. WA098 A201 Rev.